


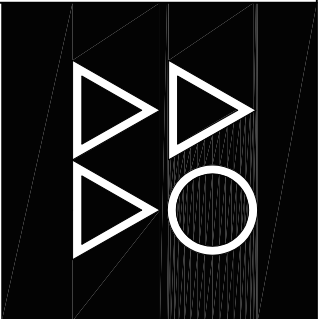

info@ac-a.co.uk
www.ac-a.co.uk
(020) 7 459 4359


All drawings must be checked and ACAA are to be informed of any discrepancies prior to construction. Any DWGs issued by ACAA are to be read in conjunction with associated PDF versions. This drawing and any of the details therein remain the copyright of ACAA. All drawings prepared by ACAA are not to be used for any submissions, area schedule calculation or used by any other persons or companies other than ACAA unless written consent has been given by ACAA.

[illegible]

Address
5 Briston Grove
London
N8 9EX

Project No.	Date	Scale
2209	Oct 22	1:50 @ A3

Drawing No. 00-201	Current Rev. P02
-----------------------	---------------------

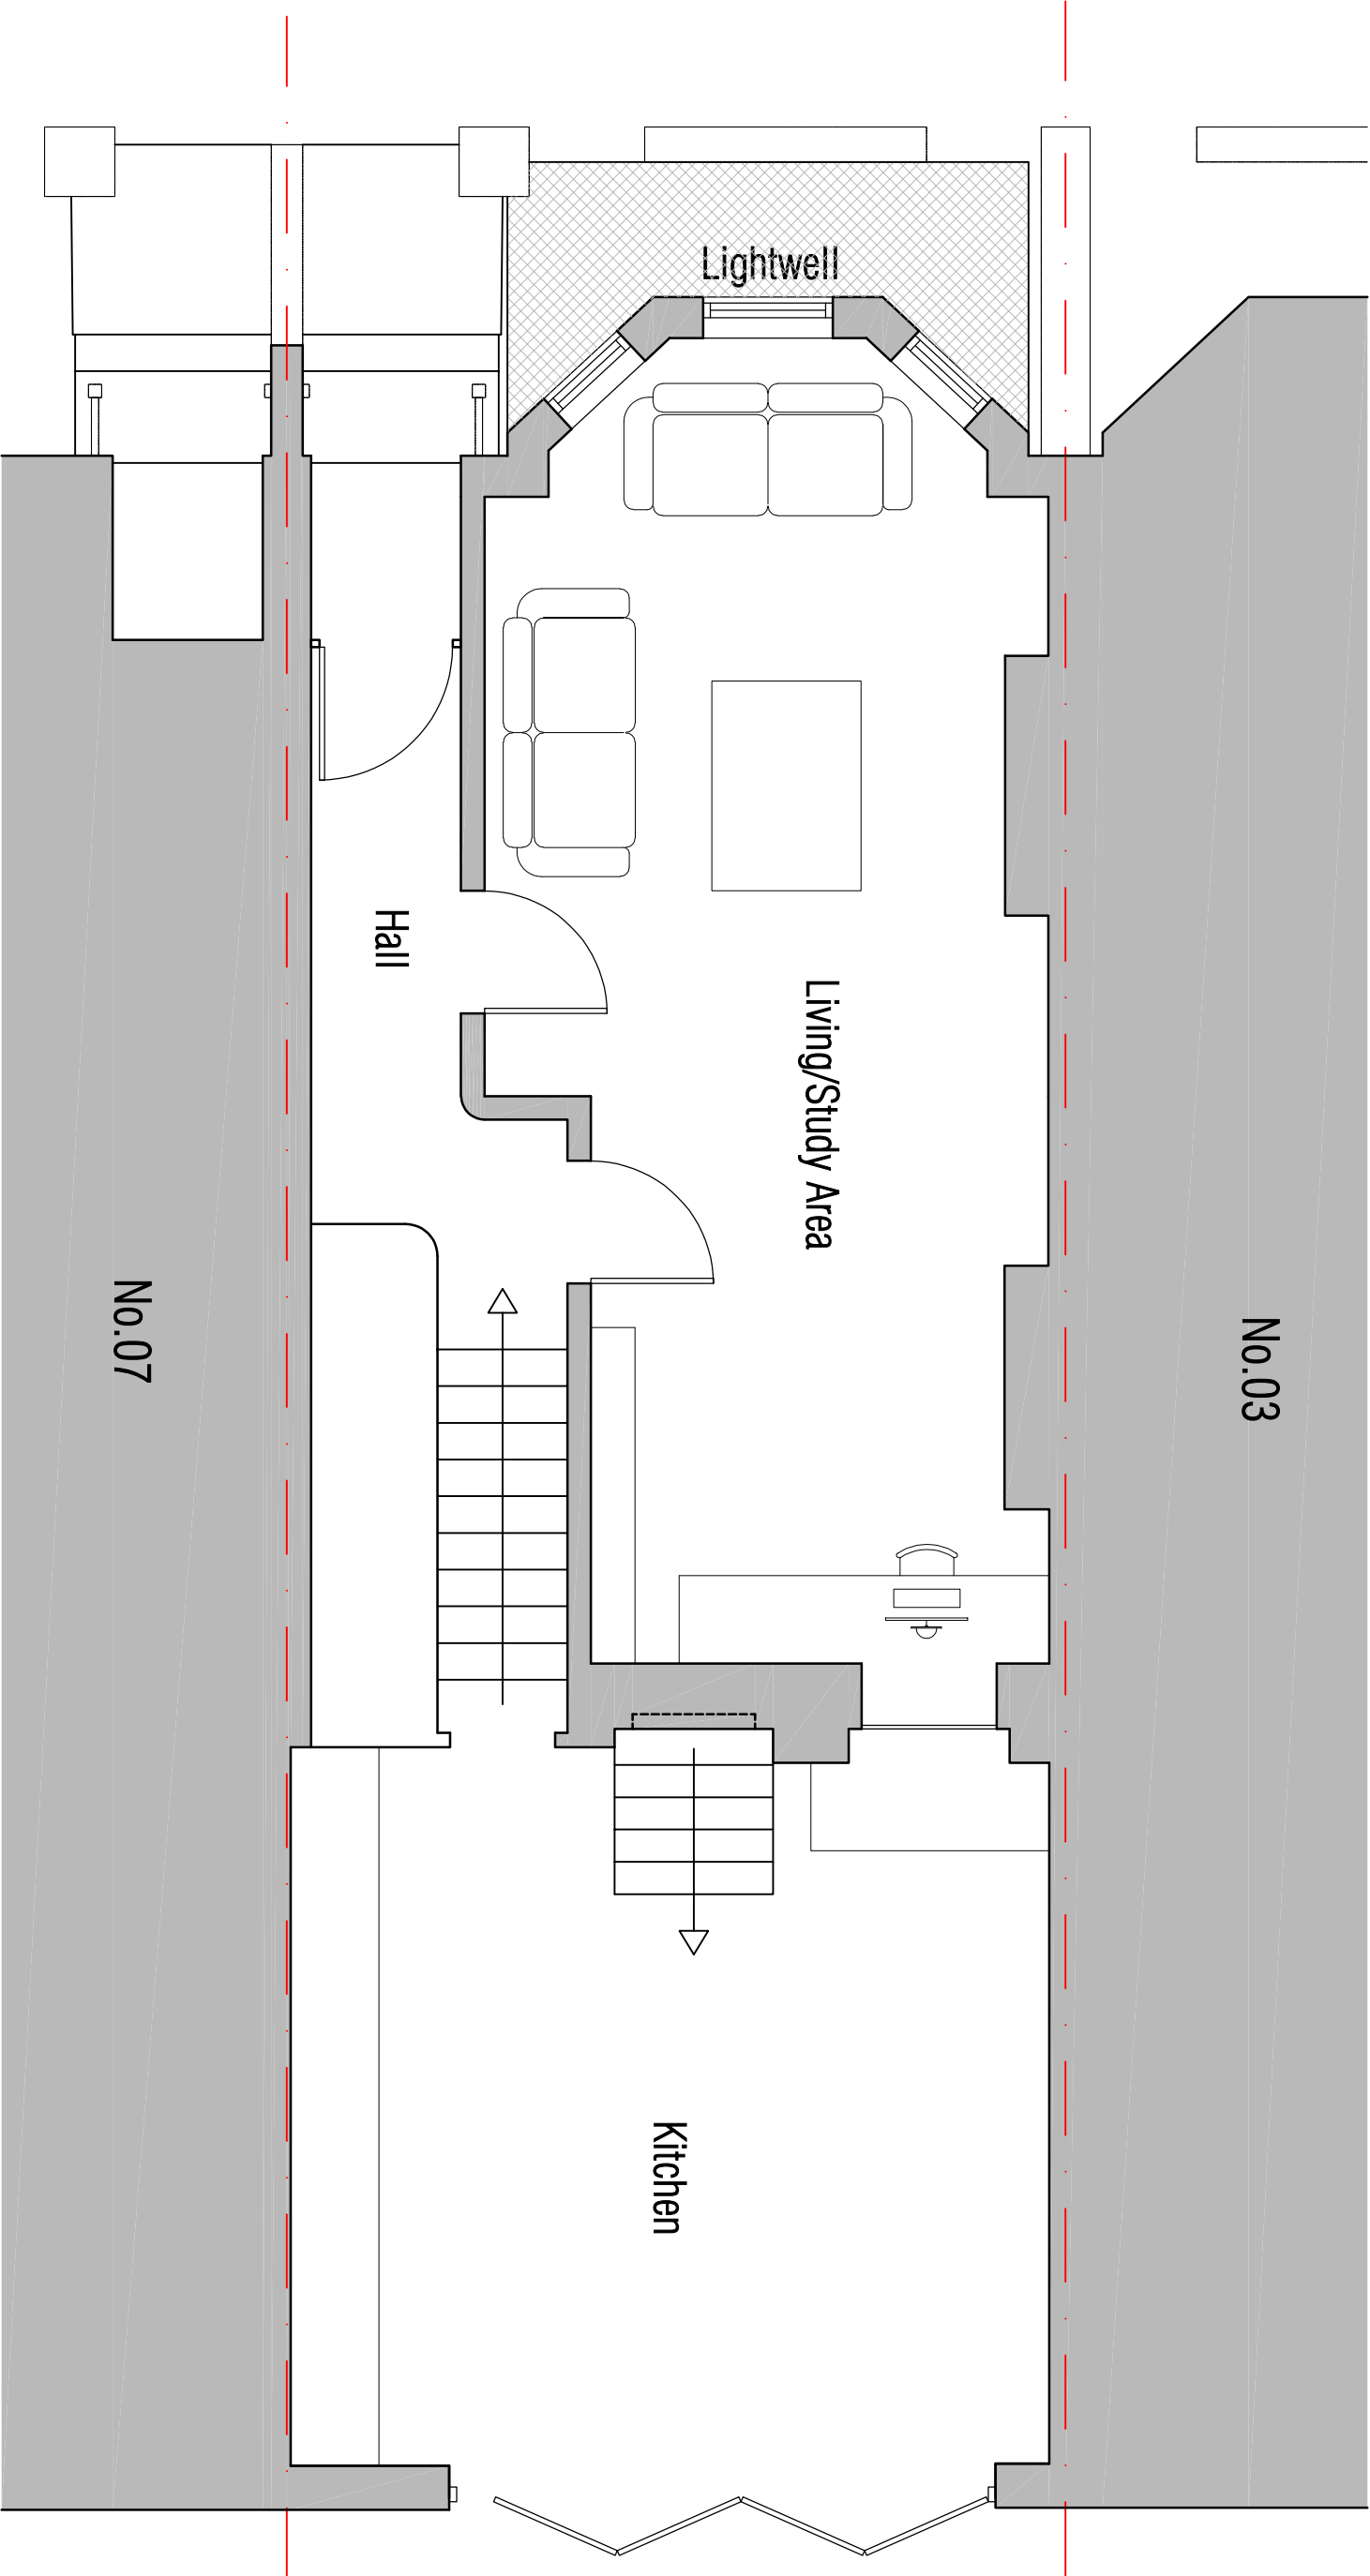

02 Proposed Ground Floor
02:1:100 @ A3