


Proposed 48 Sheet
Digital Display

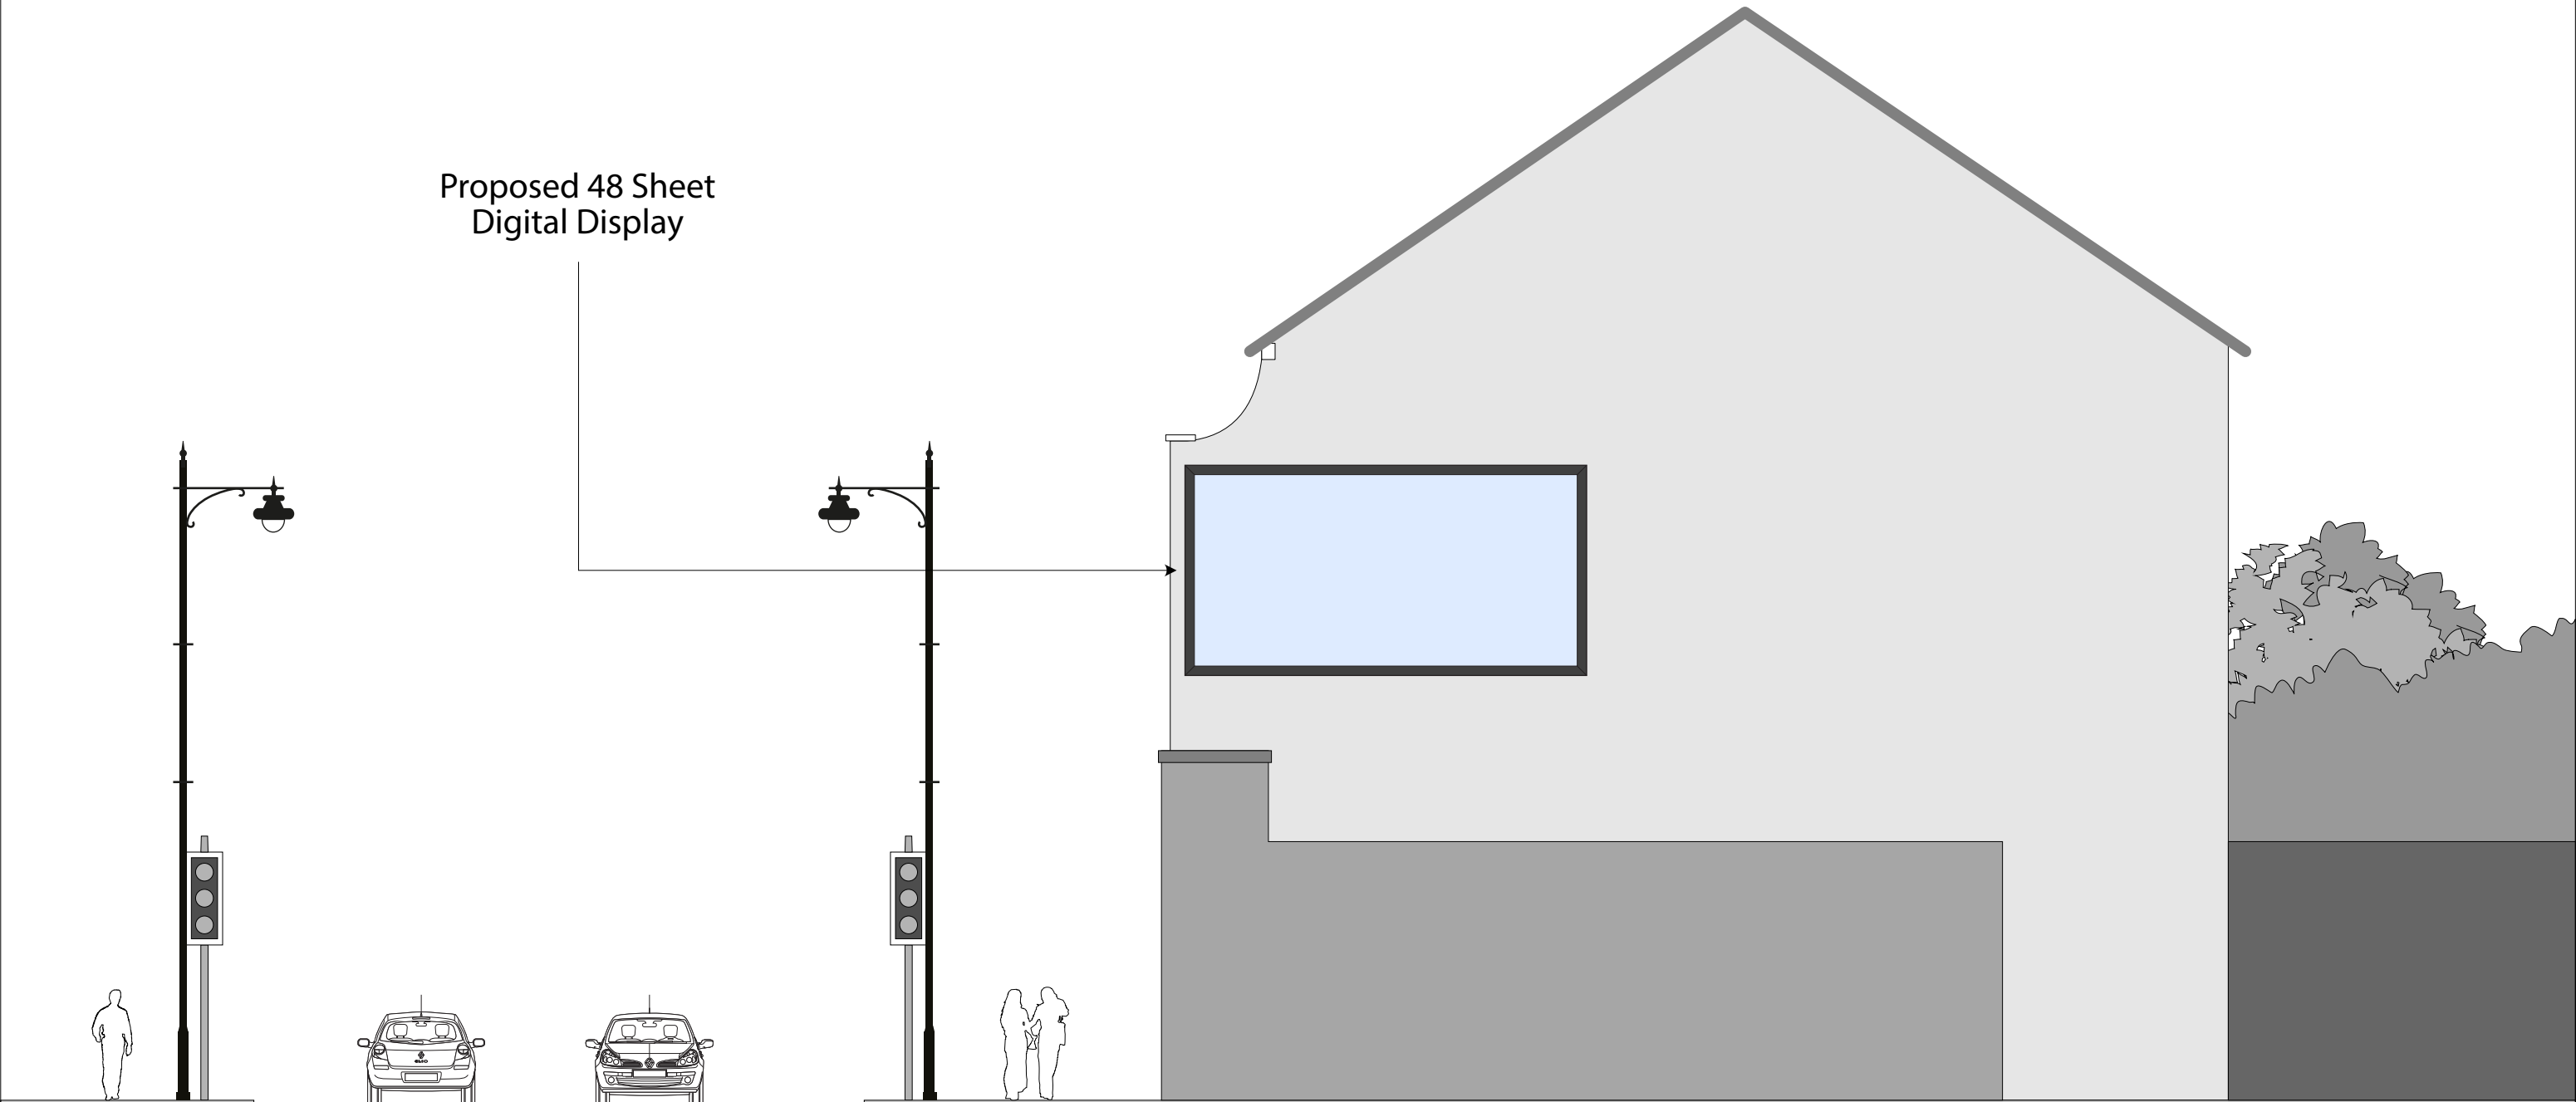

HIGH ROAD

Site:

555-557 High Rd, London N17 6SB

Title:

Proposed Elevation

Date:

03/12/2022

Dwg. No:

PY4410/004

Scale: 1:100@A3

0m 2m 4m 6m 8m