



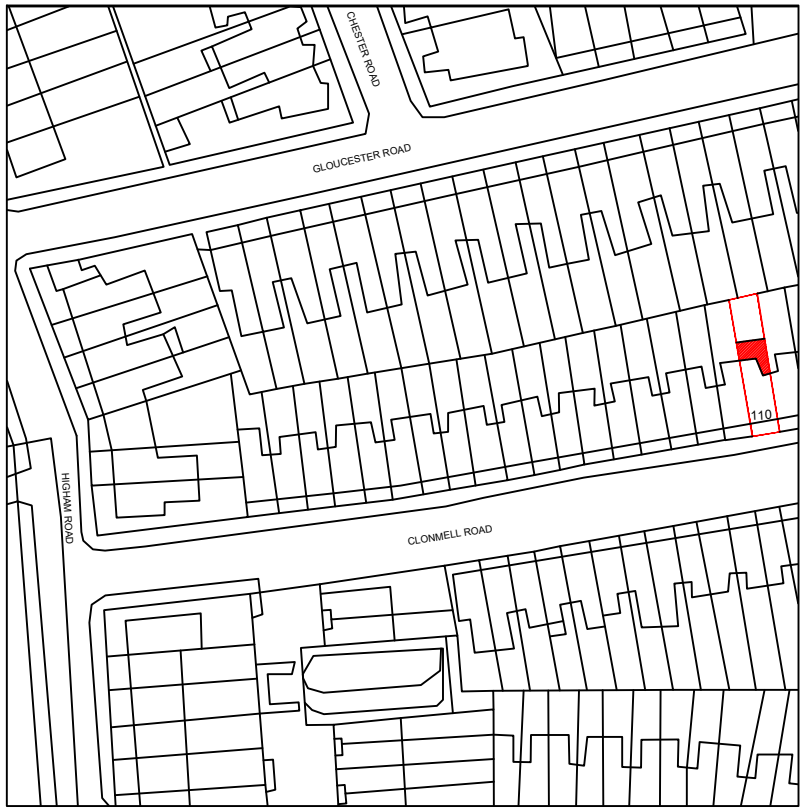

BLOCK PLAN
SCALE 1:500

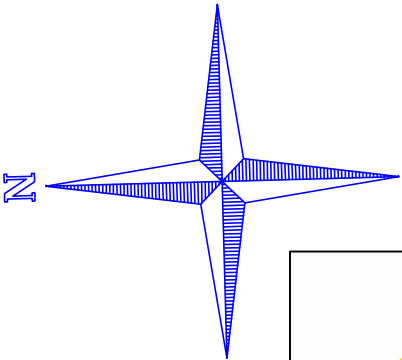

LOCATION PLAN
SCALE 1:1250



www.FastPlansUK.co.uk

Project:
EXTENSION.

Address:
110 CLONMELL ROAD N17 6JU

Scale: 1:500 @ A3	Dwg. no: A08
Drawn by: O.B.S	Date Drawn: 16-SEP-2022

For Drawings Tel: 020 3542 1777

E-mail: plans@FastPlansUK.co.uk