
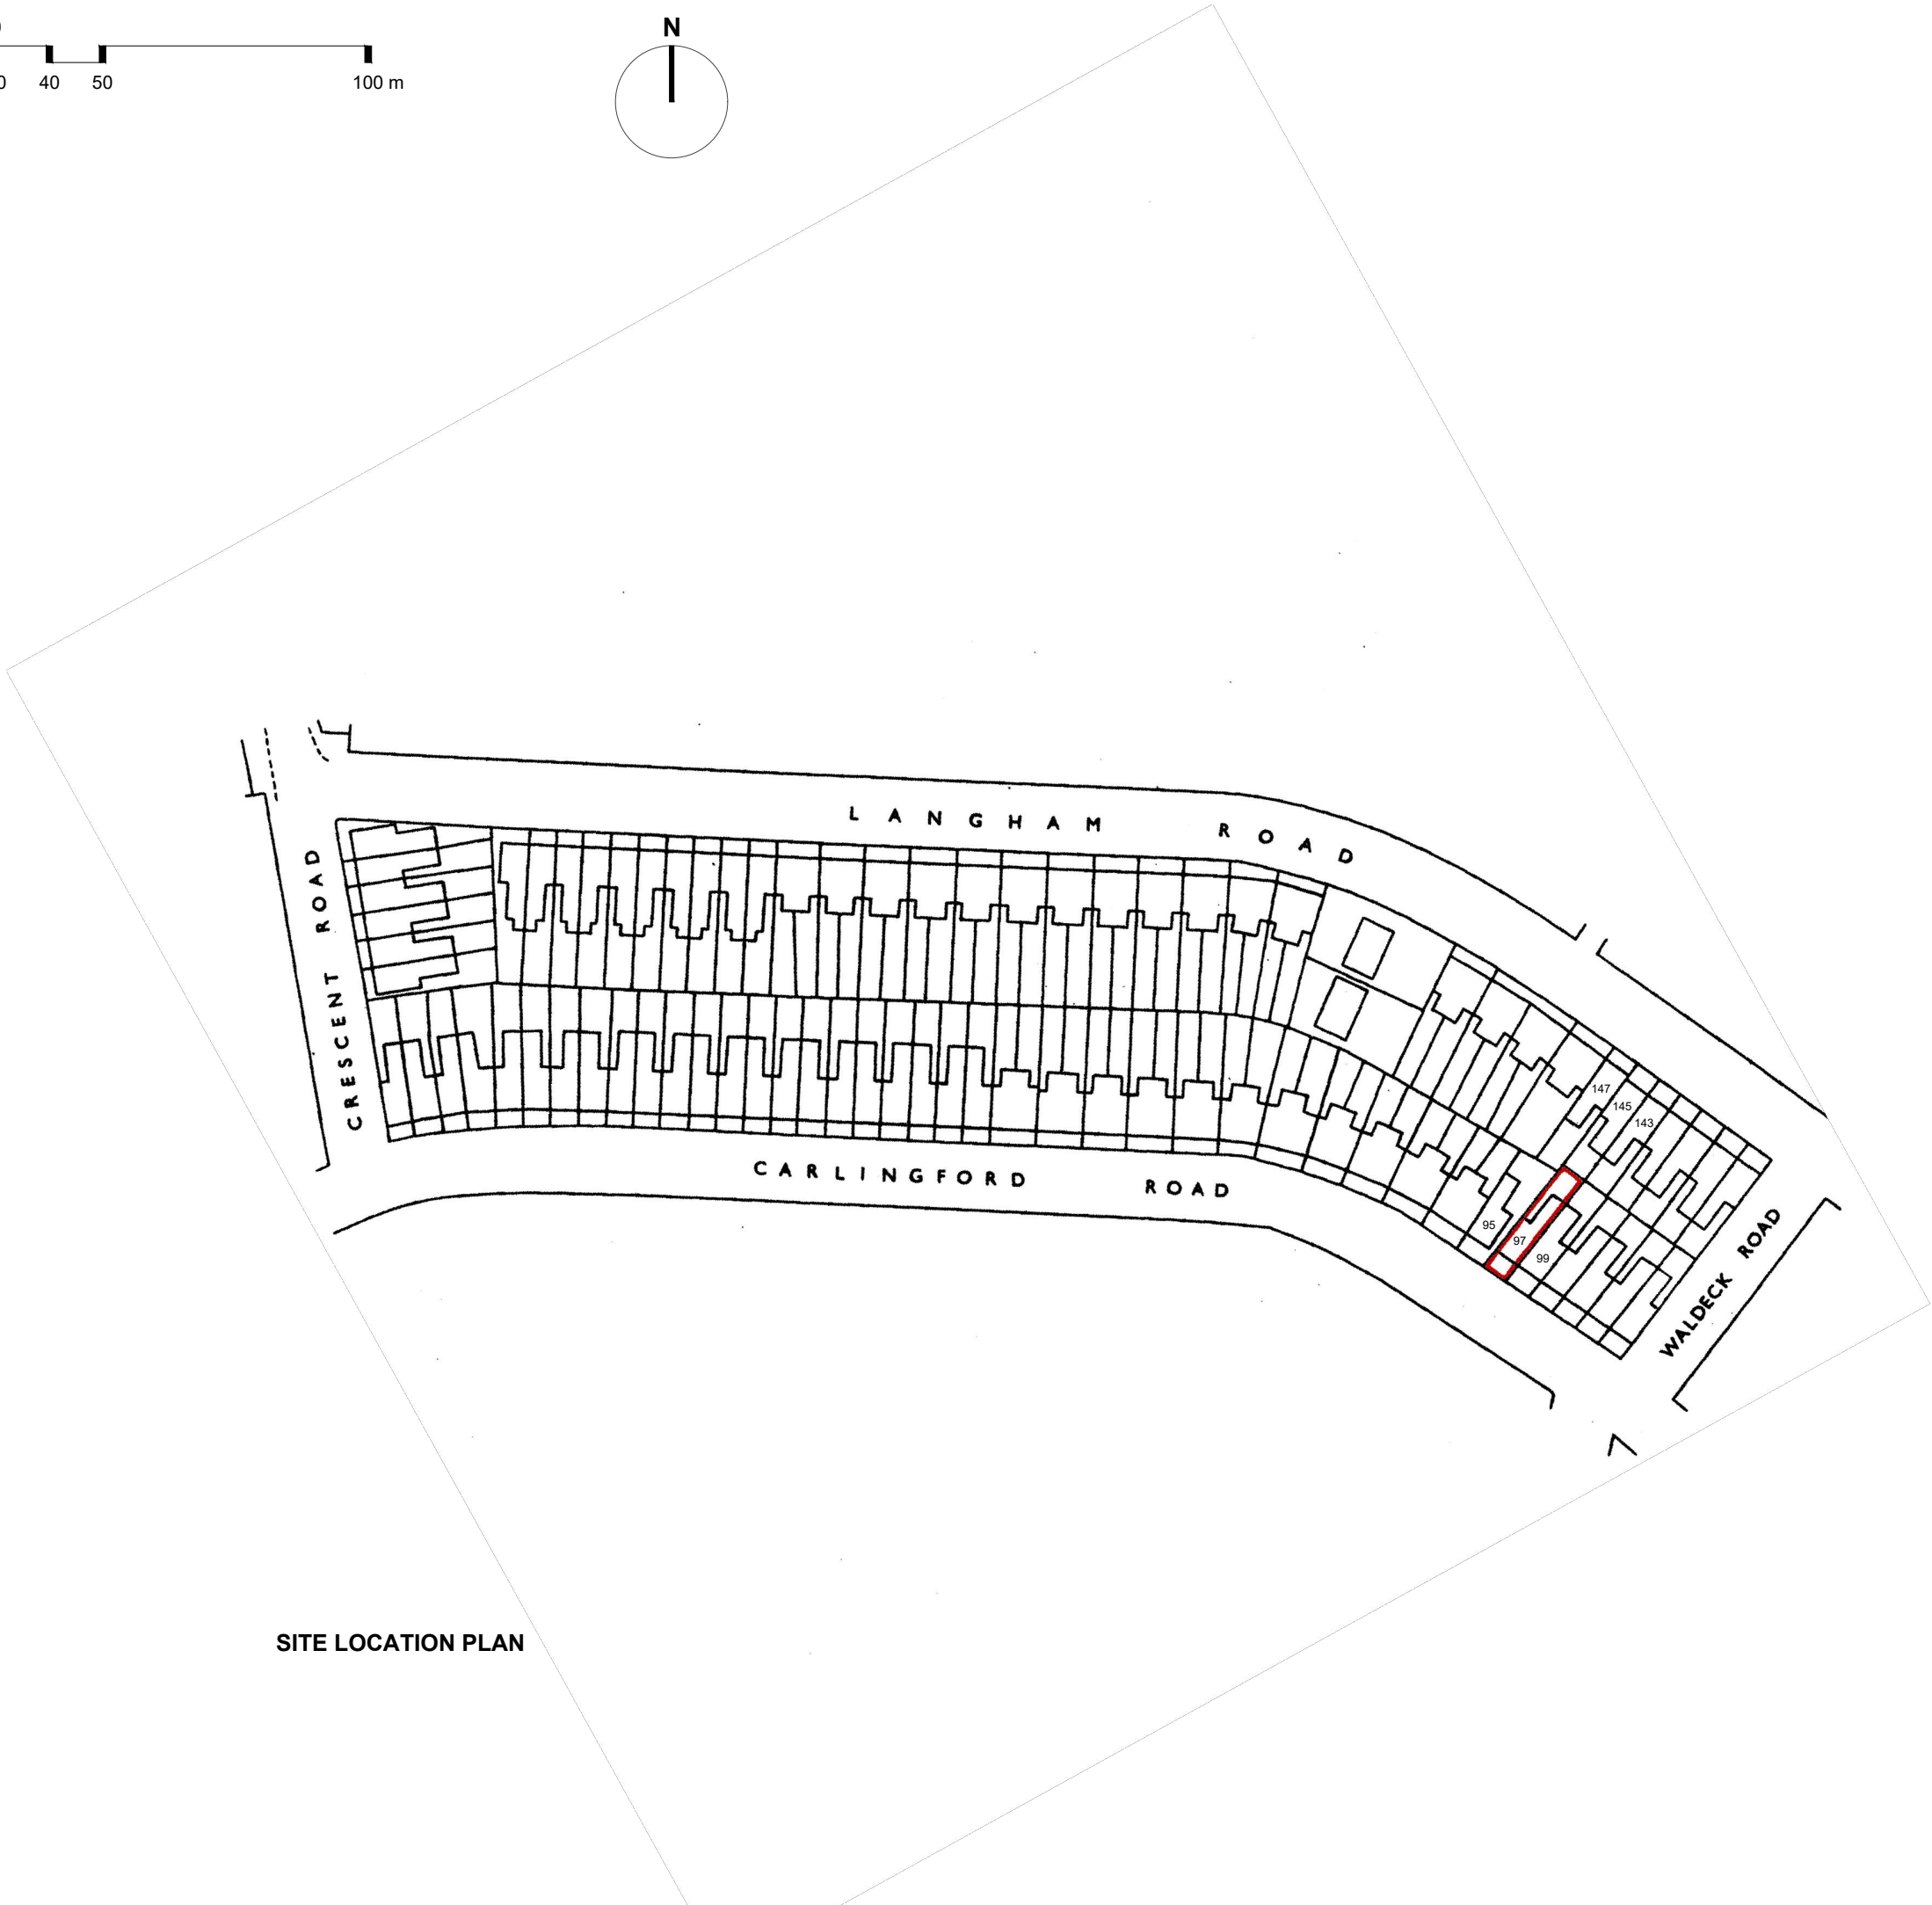
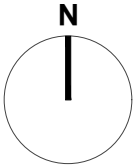


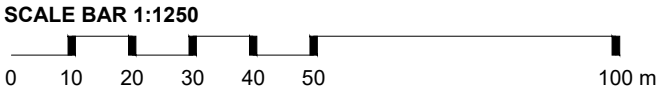

SITE LOCATION PLAN

PLANSTUDIO
ARCHITECTURE

Old Smokehouse | 55 Monier Road | Fish Island | London E3 2PR
020 8191 8525 • hello@planstudio.uk • www.planstudio.uk

Project
**97 CARLINGFORD ROAD
LONDON N15 3EJ**

Drawing title
SITE LOCATION PLAN

Drawing number	Revision
676-2-001	-

Purpose of issue
PLANNING

Scale
1:1250 @ A3

Date
December 2022