

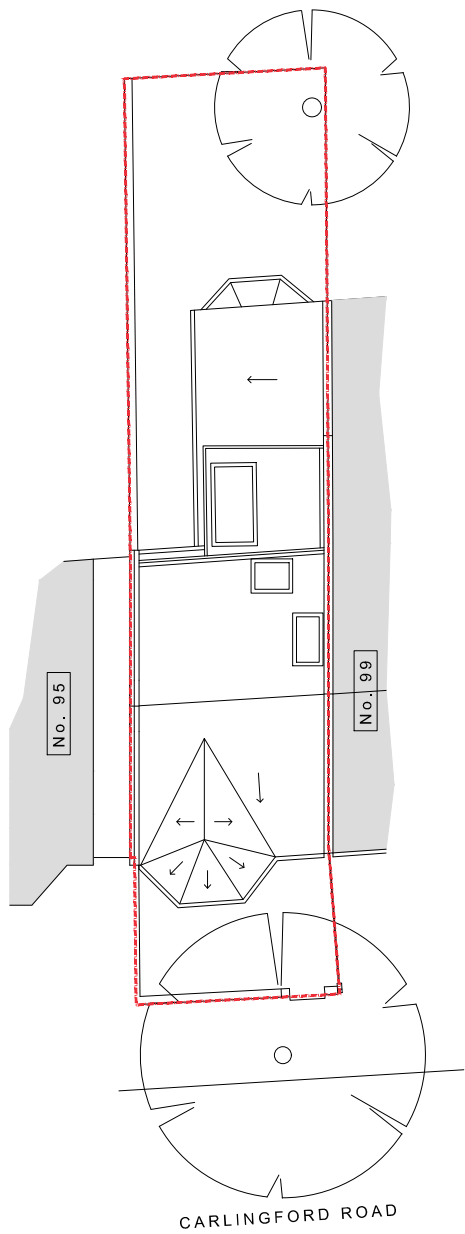
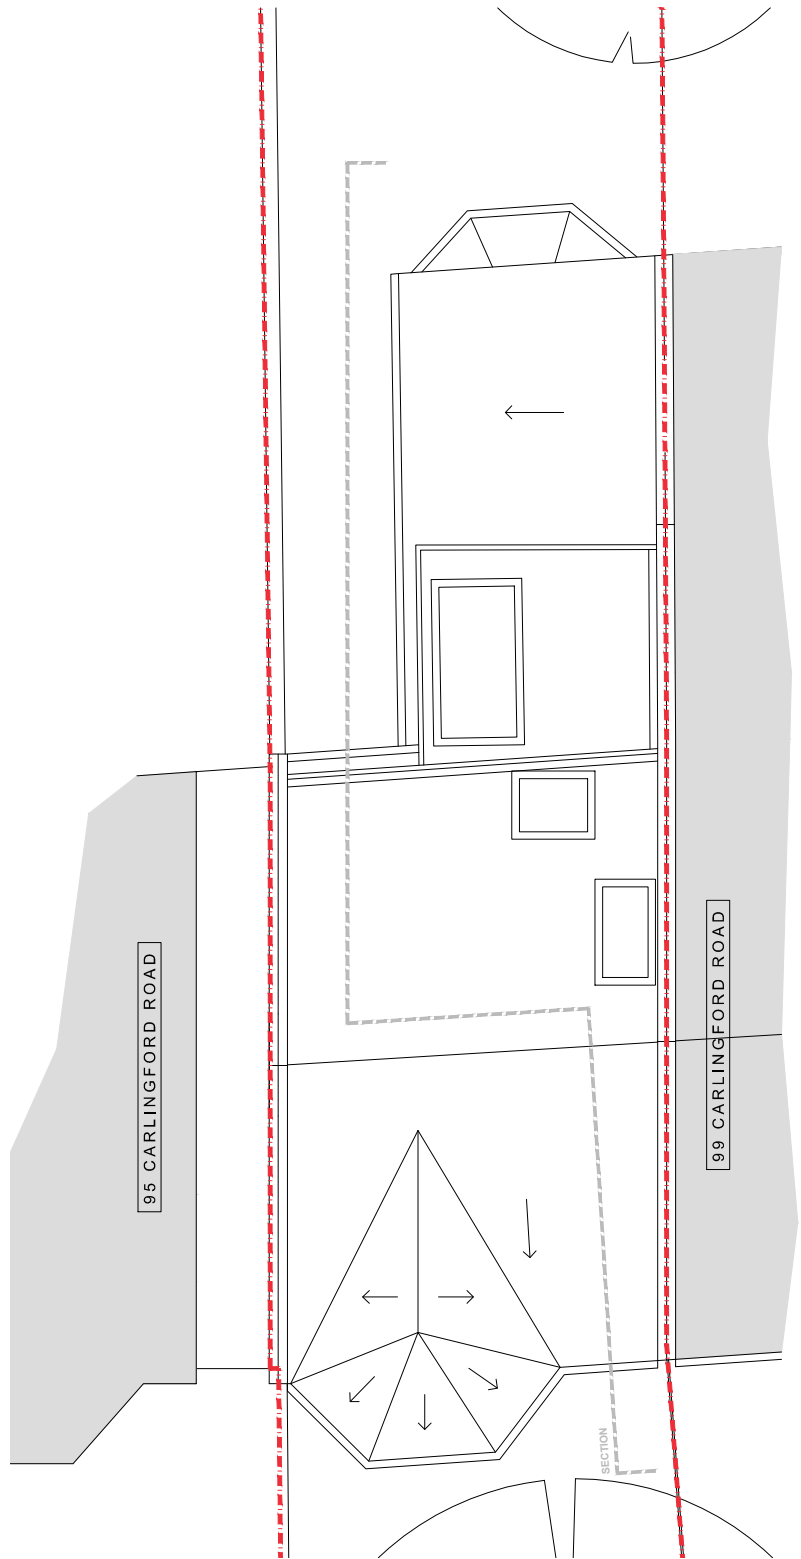


--- SITE BOUNDARY

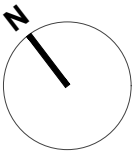

BLOCK PLAN
AS EXISTING

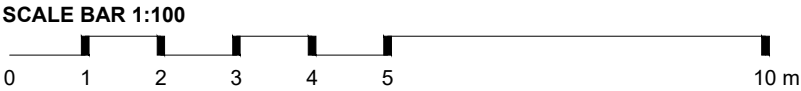

ROOF PLAN
AS EXISTING

NOTE:
OTHER FLOOR PLANS NOT SHOWN
AS NO CHANGES ARE PROPOSED