


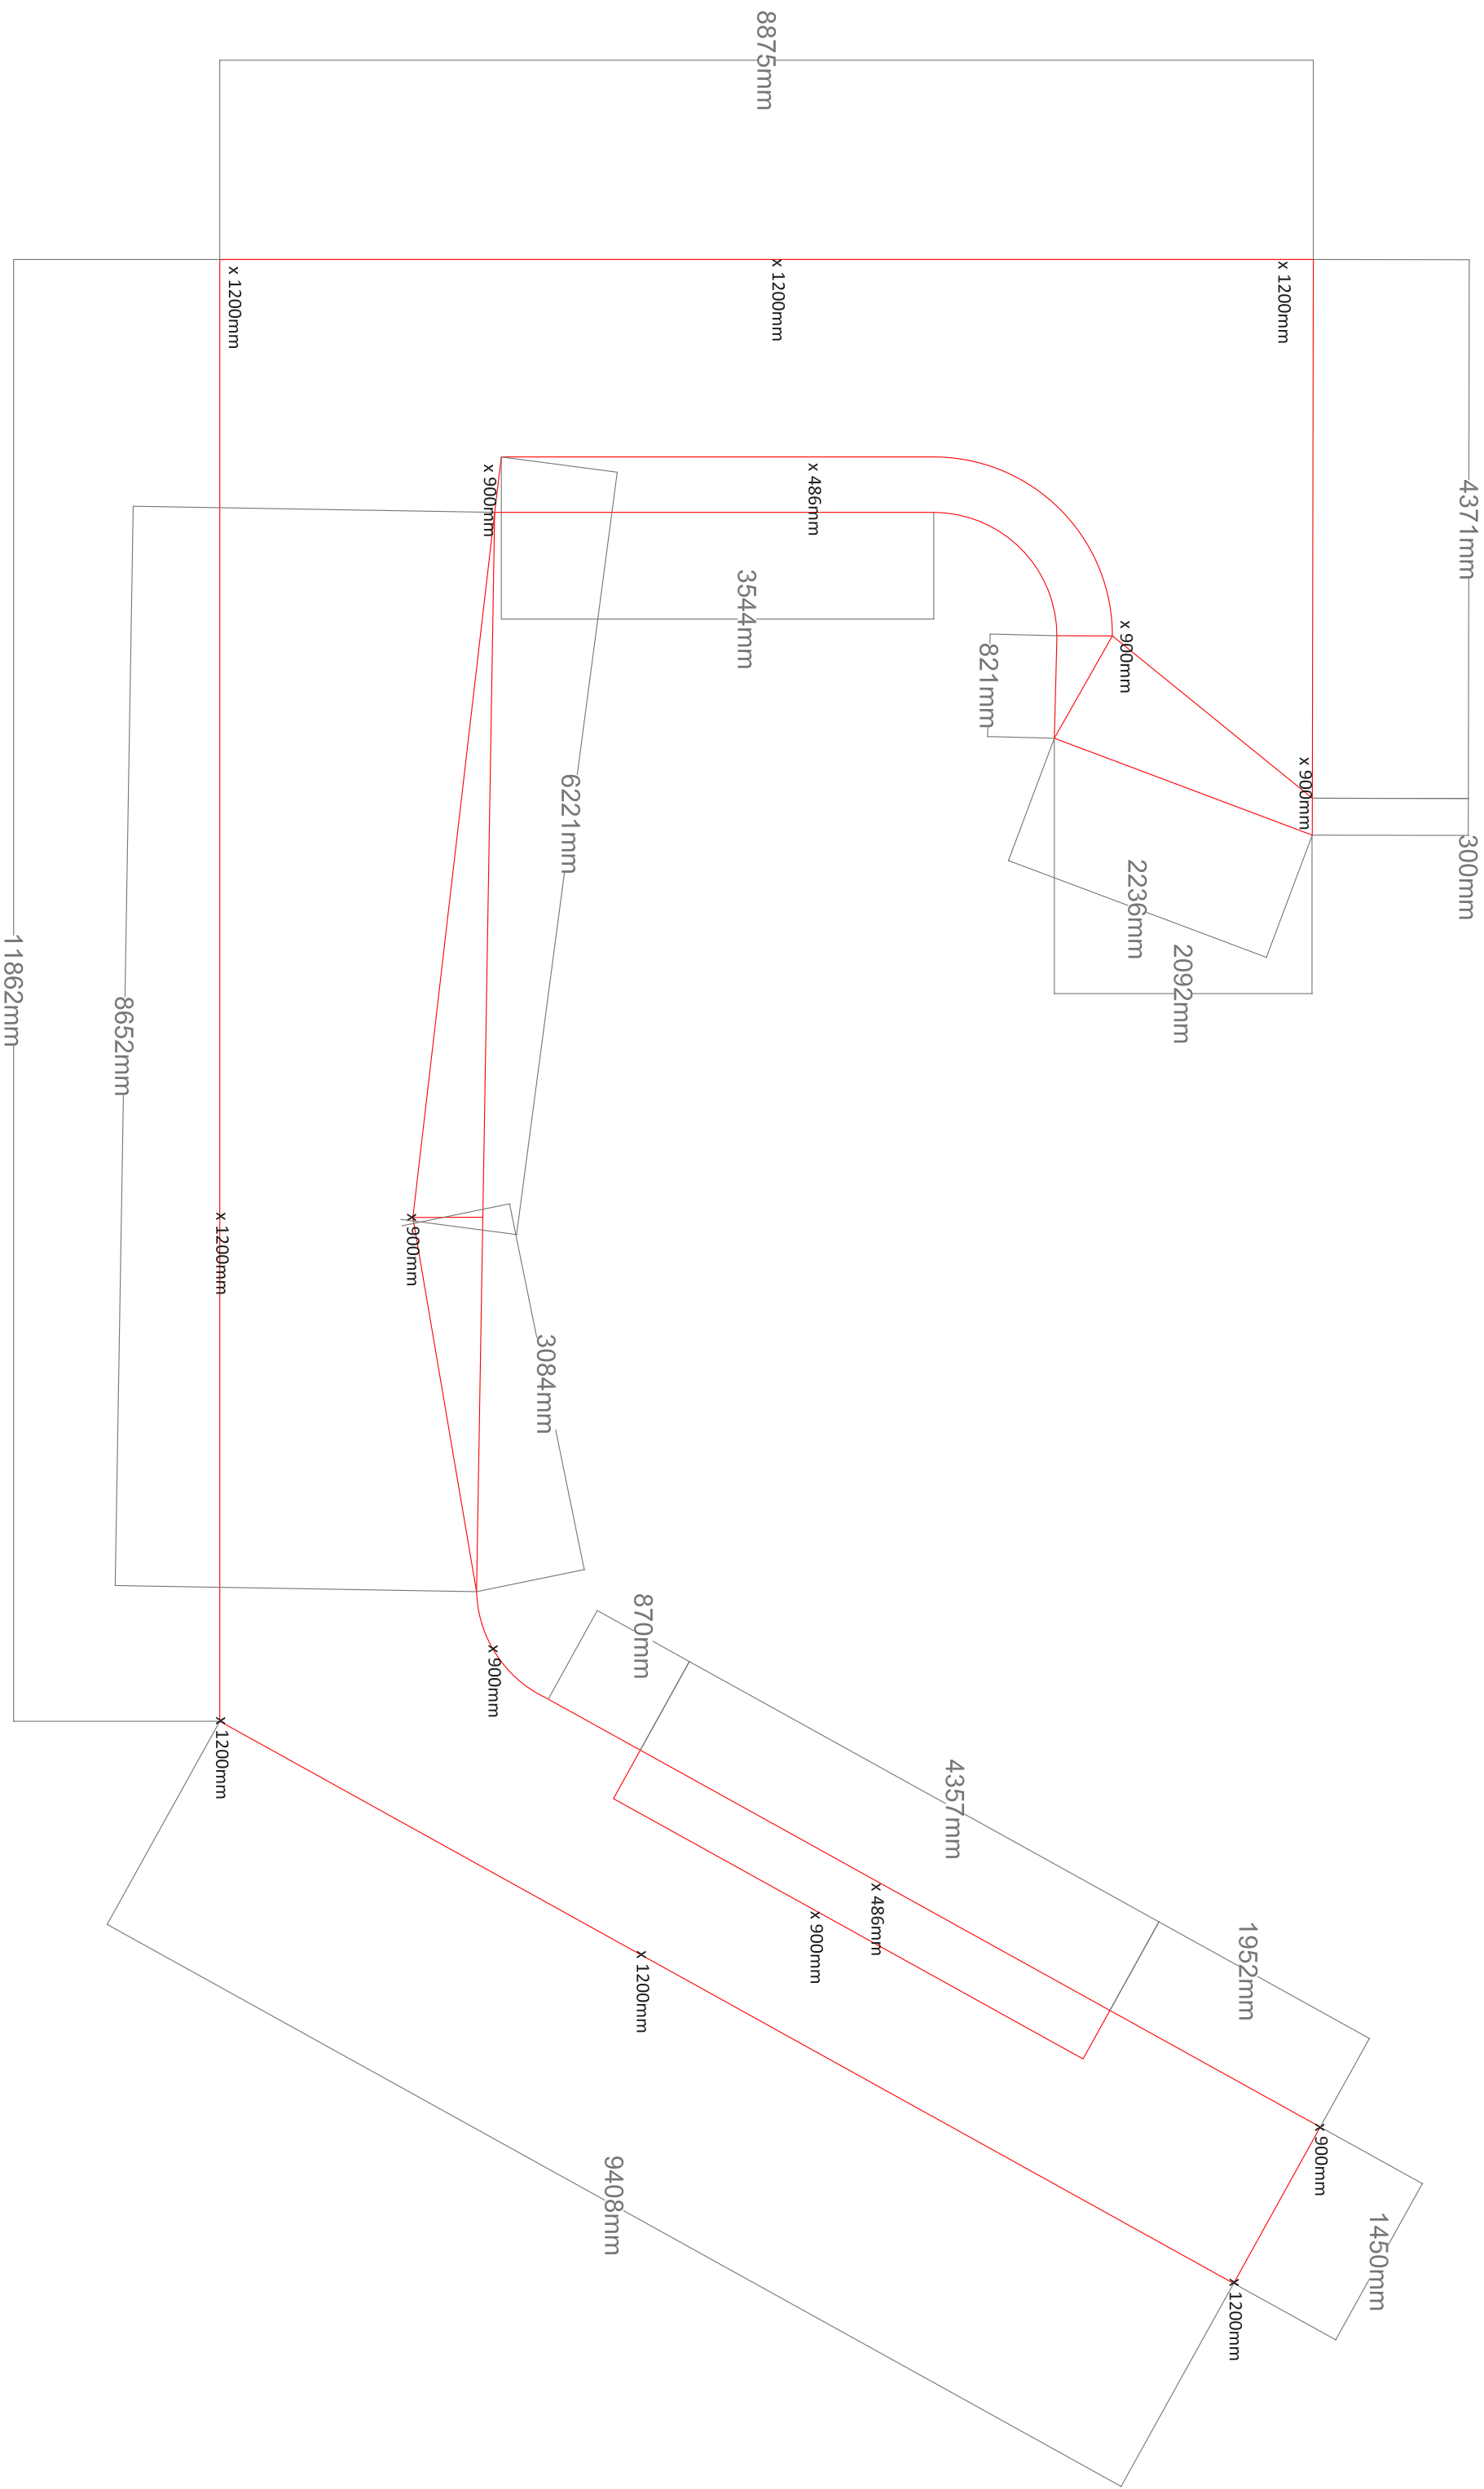

Planter - bespoke

Dimensions based on Logic drawing LSPF677-PU01
All dimensions to be checked by site engineer and on site before construction

Integrated planter with benches and contoured edges

Heights (900mm - 1200mm):

- Internal walls protected by liquid water proofing layer
- Fixings and seals protected by clear sealant
- Polystyrene insulation installed on inside walls no less than 20mm
- Fire rated PPC finish, Powder coated finish RAL colour 7016 Anthracite gray.
- Meet fire rating requirements

Bespoke FSC certified softwood timber seating and back rest integrated into metalwork planters, with:

- Meets fire rating requirements
- Treated wood, natural finish

Design based on original drawings by Grant Associates

TH-IS-03-001-LA-TOT494-(90)-5100 REV02

TH-IS-03-001-LA-TOT494-(90)-3100 REV02

Notes

Detailed construction of planter to be confirmed by manufacturer and installer and passed by engineers assessment of loading, lighting, irrigation, fire regulation, safety for end users

Plan to be read in conjunction with the engineer and landscape drawings. All dimensions and levels to be checked on site and against engineers drawings.

No measurements to be scaled off drawing. Worked from figured dimensions only. All dimensions shown on drawing are shown in millimetres unless otherwise stated.

Arborterra Ltd

landscape.architect.ltd@arborterra.co.uk

Date

Reason for revisions

By

14.11.2022

Amendment to specification

JW

Client

HG Constuction Ltd

Project:

North Island, Totenham Hale, NT7 9LR

Drawing Title:

Hard works - dimensions of roof terrace planter

Scale:

1:500 @ A1

Drawing Number:

TH-IS-03-001-LA-TOT494-120

Revision Number:

002

Date:

June 2022

C:\Users\jmm\Documents\Work\LOBS\1264 North Island\For Issue\TH-IS-03-001-LA-1294-90-120 2022 11 11