



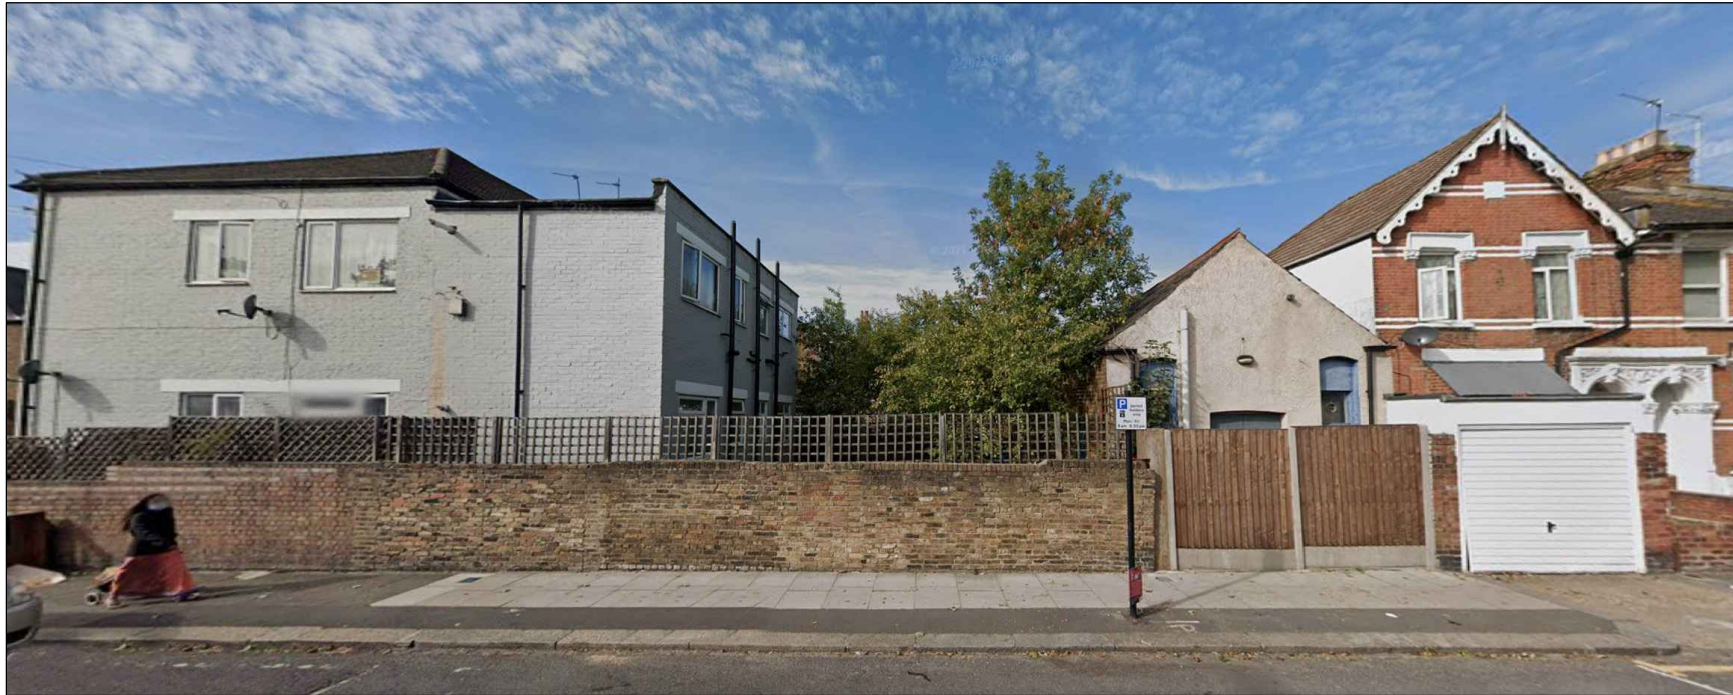

EXISTING STREET ELEVATION

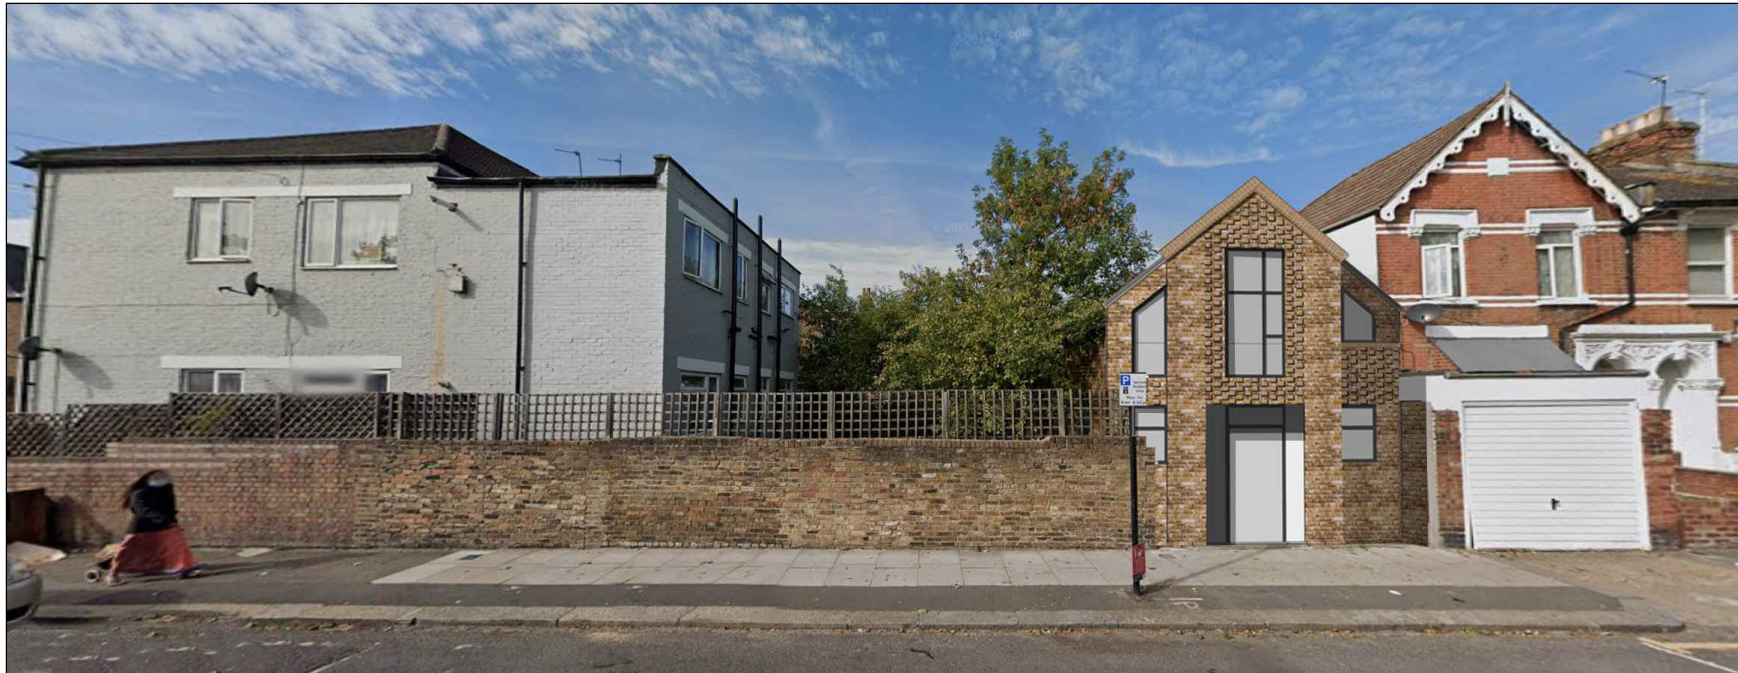

PROPOSED STREET ELEVATION

ISSUED FOR PLANNING PERMISSION ONLY		REV	DATE	DESCRIPTION	WWW.IBIDESIGN.COM		PROJECT LAND OF THE REAR OF 47 CRANLEIGH ROAD	
THE COPYRIGHT TO THIS DRAWING BELONGS TO IBI DESIGN ASSOCIATES AND MAY NOT BE ALTERED WITHOUT WRITTEN CONSENT. ALL DIMENSIONS, LEVELS AND AREAS ARE APPROXIMATE ONLY AND SHOULD BE VERIFIED.	THIS DRAWING IS PREPARED SOLELY FOR DESIGN AND PLANNING SUBMISSION PURPOSES. IT IS NOT INTENDED OR SUITABLE FOR EITHER BUILDING REGULATIONS OR CONSTRUCTION PURPOSES AND SHOULD NOT BE USED FOR SUCH.	A	14/07/2022	GENERAL REVISION			DRAWING TITLE	
		B	20/07/2022	GENERAL REVISION			EXISTING AND PROPOSED STREET ELEVATIONS	
					■ CHARTERED ARCHITECTS AND DESIGNERS ■ 59 CHELMSFORD ROAD, LONDON N14 5PY ■ T: 020 8447 8434 F: 020 8447 8448 ■ e-mail: ibides@aol.com ■		SCALE: N/A @ A3	
							DATE: JULY 2022	
							PROJECT No.	
							HT/R47/PL10B	