




IMAGERY PROPOSED GARDEN DESIGN




SLATTED TIMBER FENCE

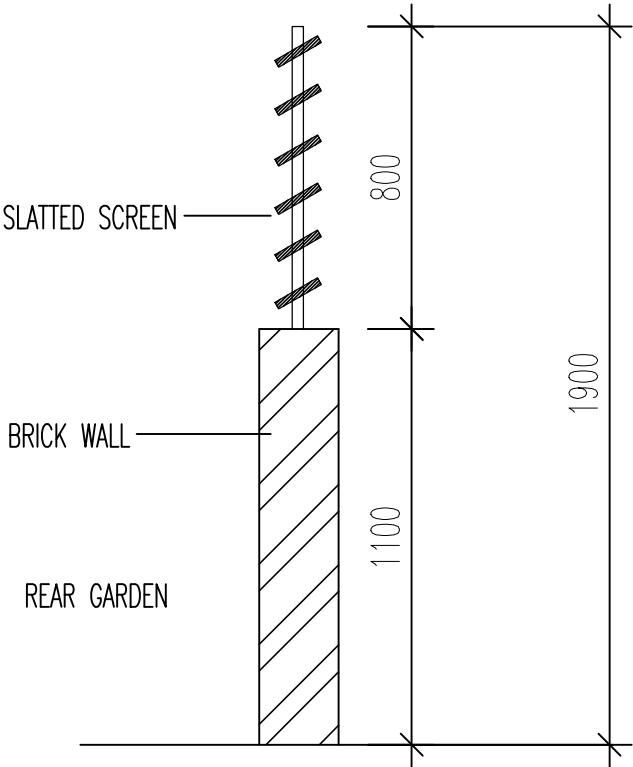

SITE BOUNDARY DETAILS

THE REAR GARDEN IS TO BE MODERN WITH SEATING AND PLANTING. THE SLATTED SCREEN WOULD ENSURE THAT THE QUALITY OF DAYLIGHT WOULD BE GOOD AND ALSO ENHANCE PRIVACY.

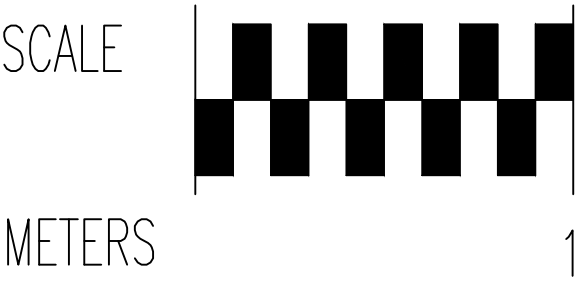

ISSUED FOR PLANNING PERMISSION ONLY		REV	DATE	DESCRIPTION	WWW.IBIDESIGN.COM		PROJECT LAND OF THE REAR OF 47 CRANLEIGH ROAD	
THE COPYRIGHT TO THIS DRAWING BELONGS TO IBI DESIGN ASSOCIATES AND MAY NOT BE ALTERED WITHOUT WRITTEN CONSENT. ALL DIMENSIONS, LEVELS AND AREAS ARE APPROXIMATE ONLY AND SHOULD BE VERIFIED.	THIS DRAWING IS PREPARED SOLELY FOR DESIGN AND PLANNING SUBMISSION PURPOSES. IT IS NOT INTENDED OR SUITABLE FOR EITHER BUILDING REGULATIONS OR CONSTRUCTION PURPOSES AND SHOULD NOT BE USED FOR SUCH.	A	14/07/2022	GENERAL REVISION		DRAWING TITLE		
		B	20/07/2022	GENERAL REVISION		PROPOSED GARDEN DETAILS		
					■ CHARTERED ARCHITECTS AND DESIGNERS ■		SCALE 1:20 ● A3	
					■ 59 CHELMSFORD ROAD, LONDON N14 5PY ■		DATE JULY 2022	
					■ T: 020 8447 8434 F: 020 8447 8448 ■		PROJECT No.	
					■ e-mail: ibides@aol.com ■		HT/R47/PL11B	