



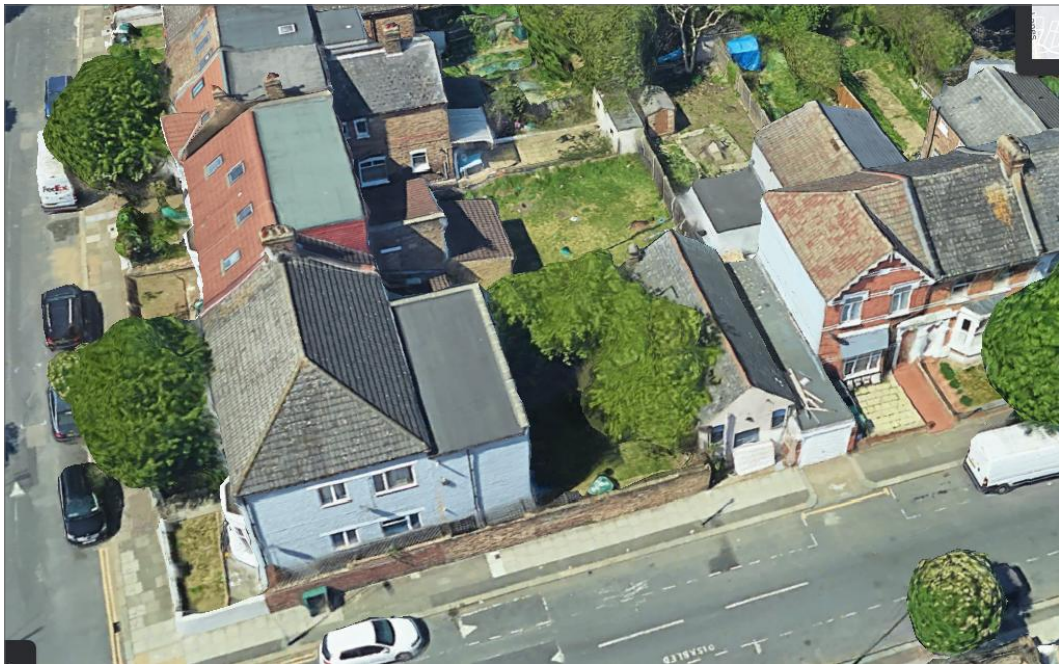

ISSUED FOR PLANNING PERMISSION ONLY

THE COPYRIGHT TO THIS DRAWING BELONGS TO IBI DESIGN ASSOCIATES AND MAY NOT BE ALTERED WITHOUT WRITTEN CONSENT. ALL DIMENSIONS, LEVELS AND AREAS ARE APPROXIMATE ONLY AND SHOULD BE VERIFIED.

THIS DRAWING IS PREPARED SOLELY FOR DESIGN AND PLANNING SUBMISSION PURPOSES. IT IS NOT INTENDED OR SUITABLE FOR EITHER BUILDING REGULATIONS OR CONSTRUCTION PURPOSES AND SHOULD NOT BE USED FOR SUCH.

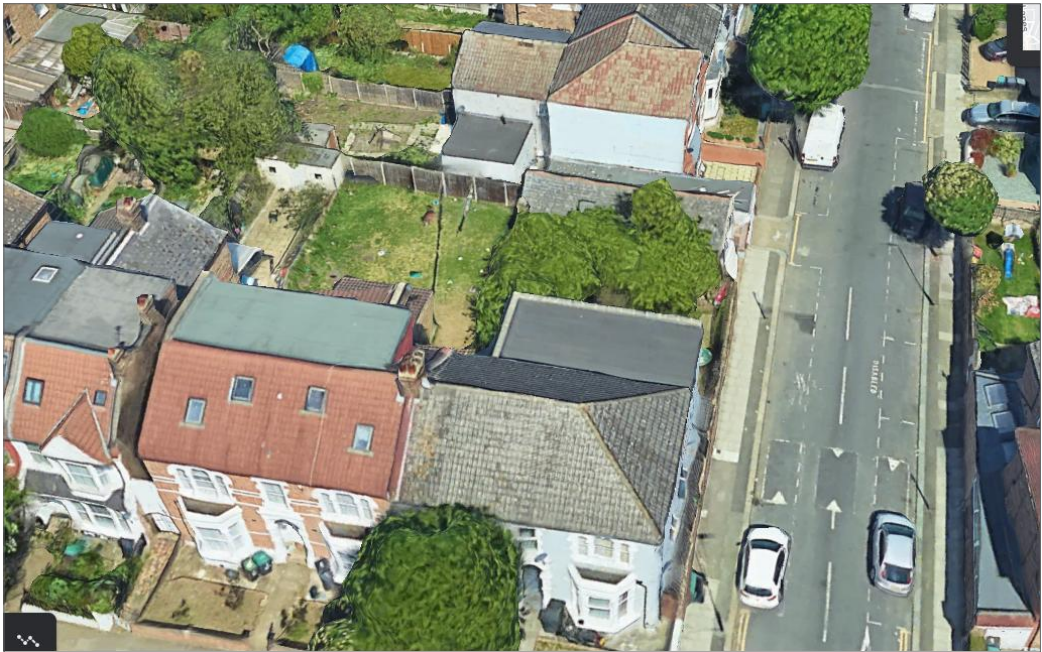

REV	DATE	DESCRIPTION
A	14/07/2022	GENERAL REVISION
B	20/07/2022	GENERAL REVISION

WWW.IBIDESIGN.COM

IBI DESIGN ASSOCIATES

CHARTERED ARCHITECTS AND DESIGNERS
59 CHELMSFORD ROAD, LONDON N14 5PY
T: 020 8447 8434 F: 020 8447 8448
e-mail: ibides@aol.com

PROJECT LAND OF THE REAR OF 47 CRANLEIGH ROAD

DRAWING TITLE
SITE ANALYSIS – AERIAL VIEWS

SCALE 1:200 @ A3
PROJECT No.
HT/R47/PL13B

DATE JULY 2022