



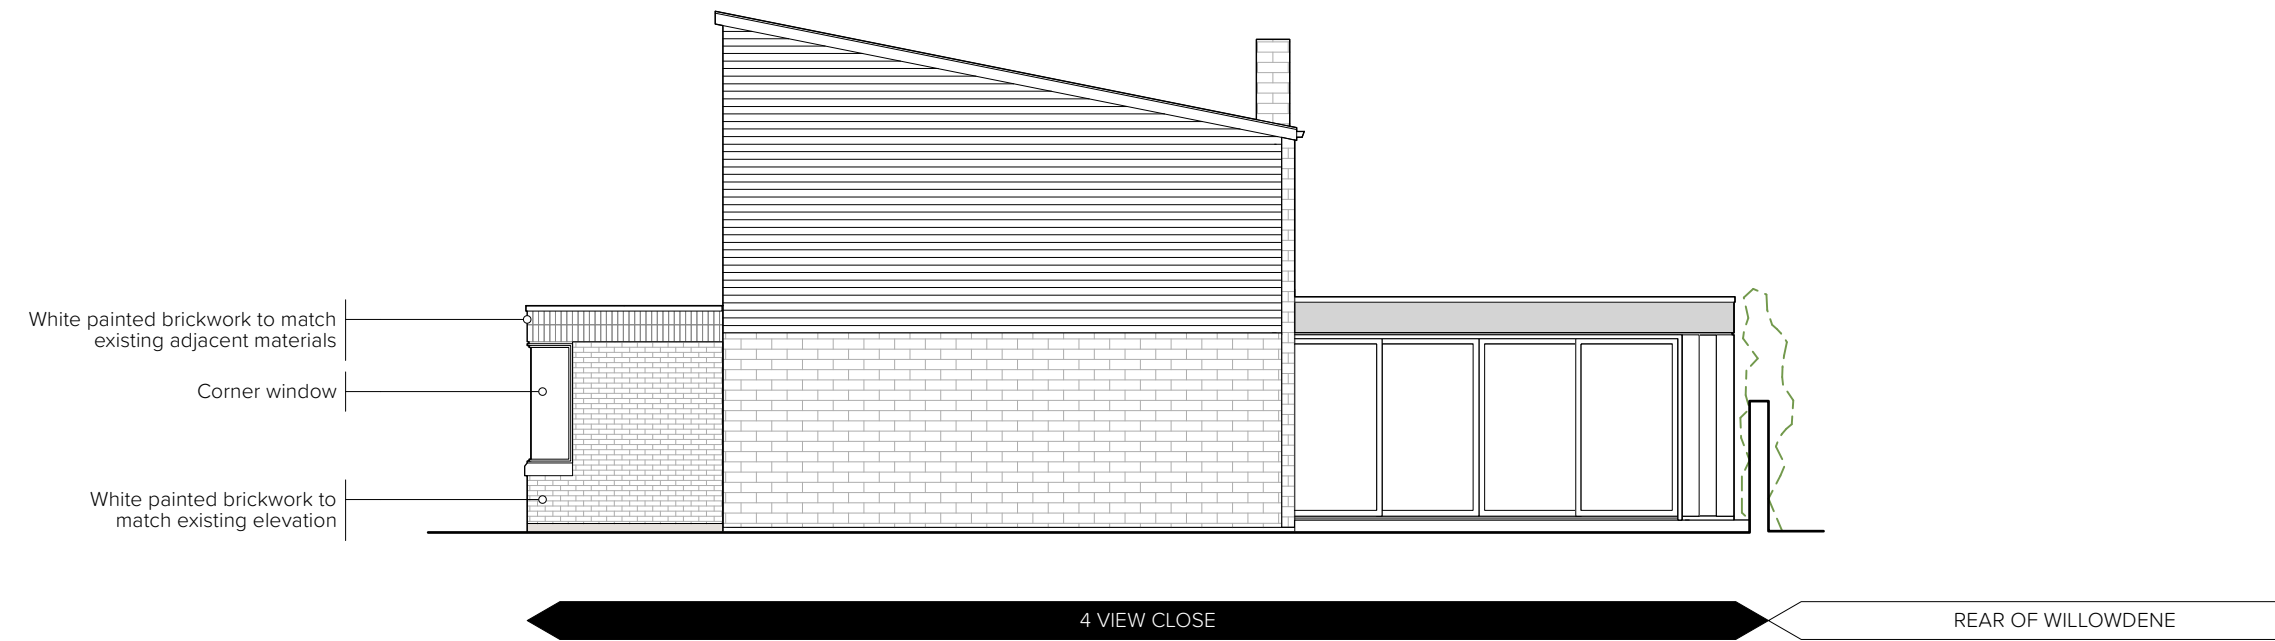

Proposed Side Elevation (North)

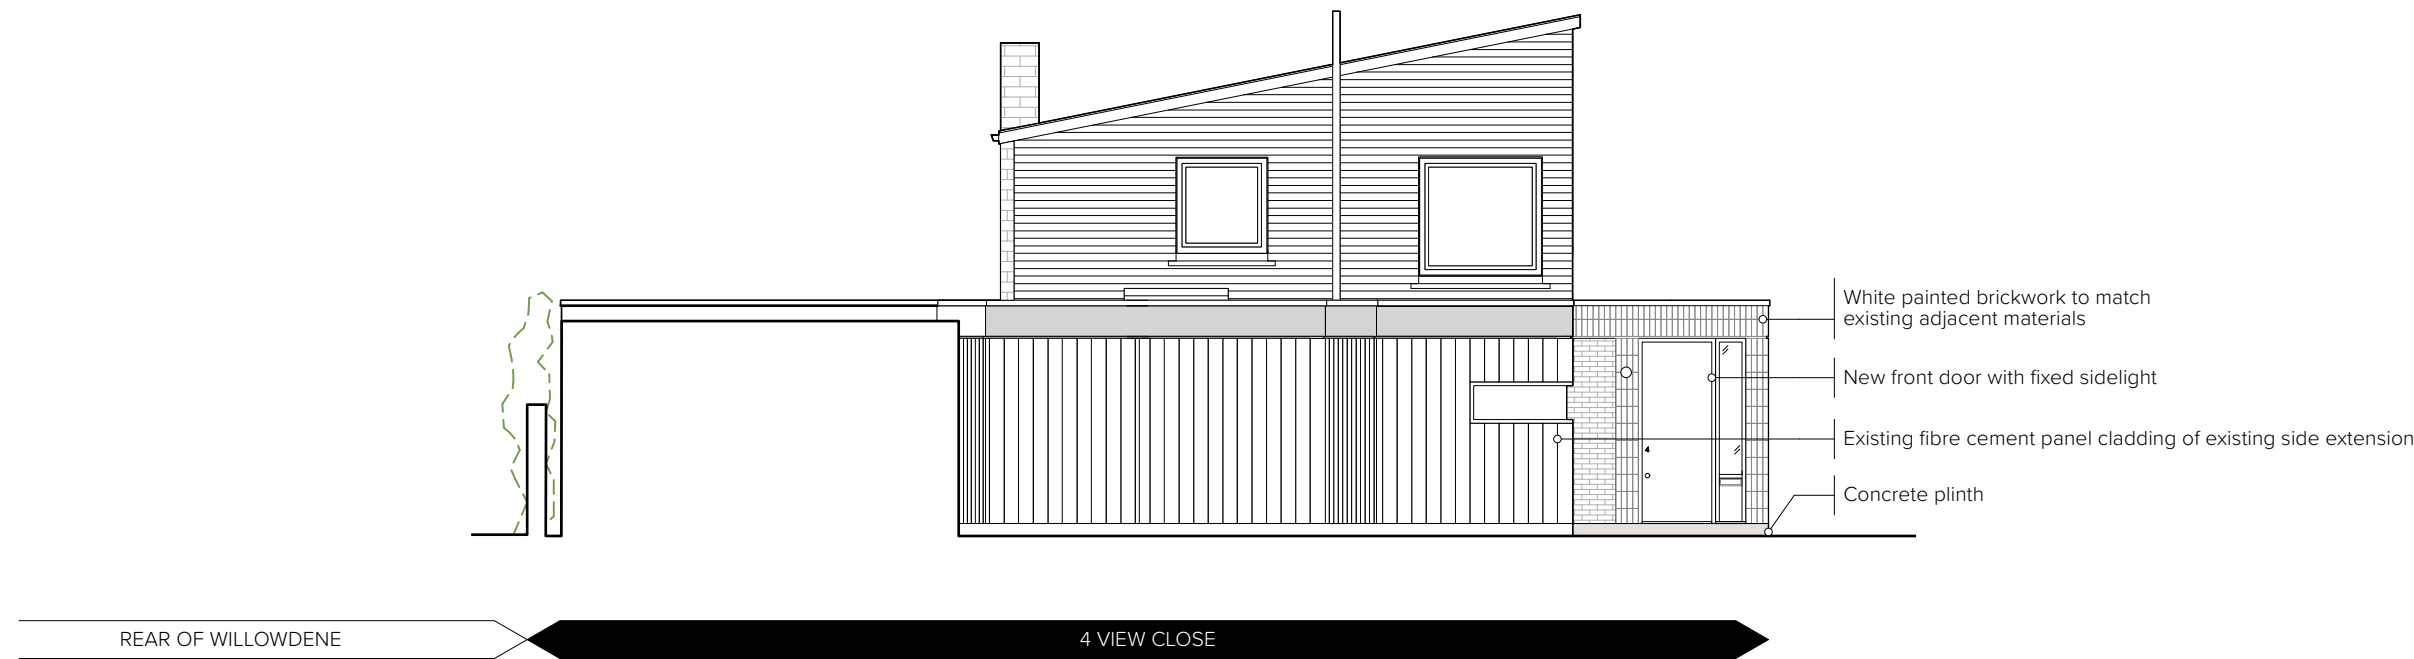

Proposed Side Elevation (South)

1. Do not scale this drawing.
2. For structural dimensions and details see Structural Engineers' drawings.
3. All dimensions to be checked on site prior to commencement of any works or preparation of any shop drawings.
4. All errors in co-ordinates, levels and dimensions, are to be reported to the Architect.
5. All temporary works to be responsibility of the contractor.
6. This drawing to be read in conjunction with all relevant Architect's drawings and specifications and with other Consultant's Information.

0 1.0 2.0 3.0 4.0 5.0 M

OWA RIBA CHARTERED PRACTICE
5 BLENHEIM STREET, LONDON W1
INFO@OW-A.CO.UK
WWW.OW-A.CO.UK

Site Address
Project
Drawing Title
Drawing Number
Status
Date
Revision
Scale
1:100 @ A3

4 View Close N6
Single Storey Front Extension
Proposed Side Elevations (North and South)
D3_121
PLANNING
05/12/2022
A
1:100 @ A3