



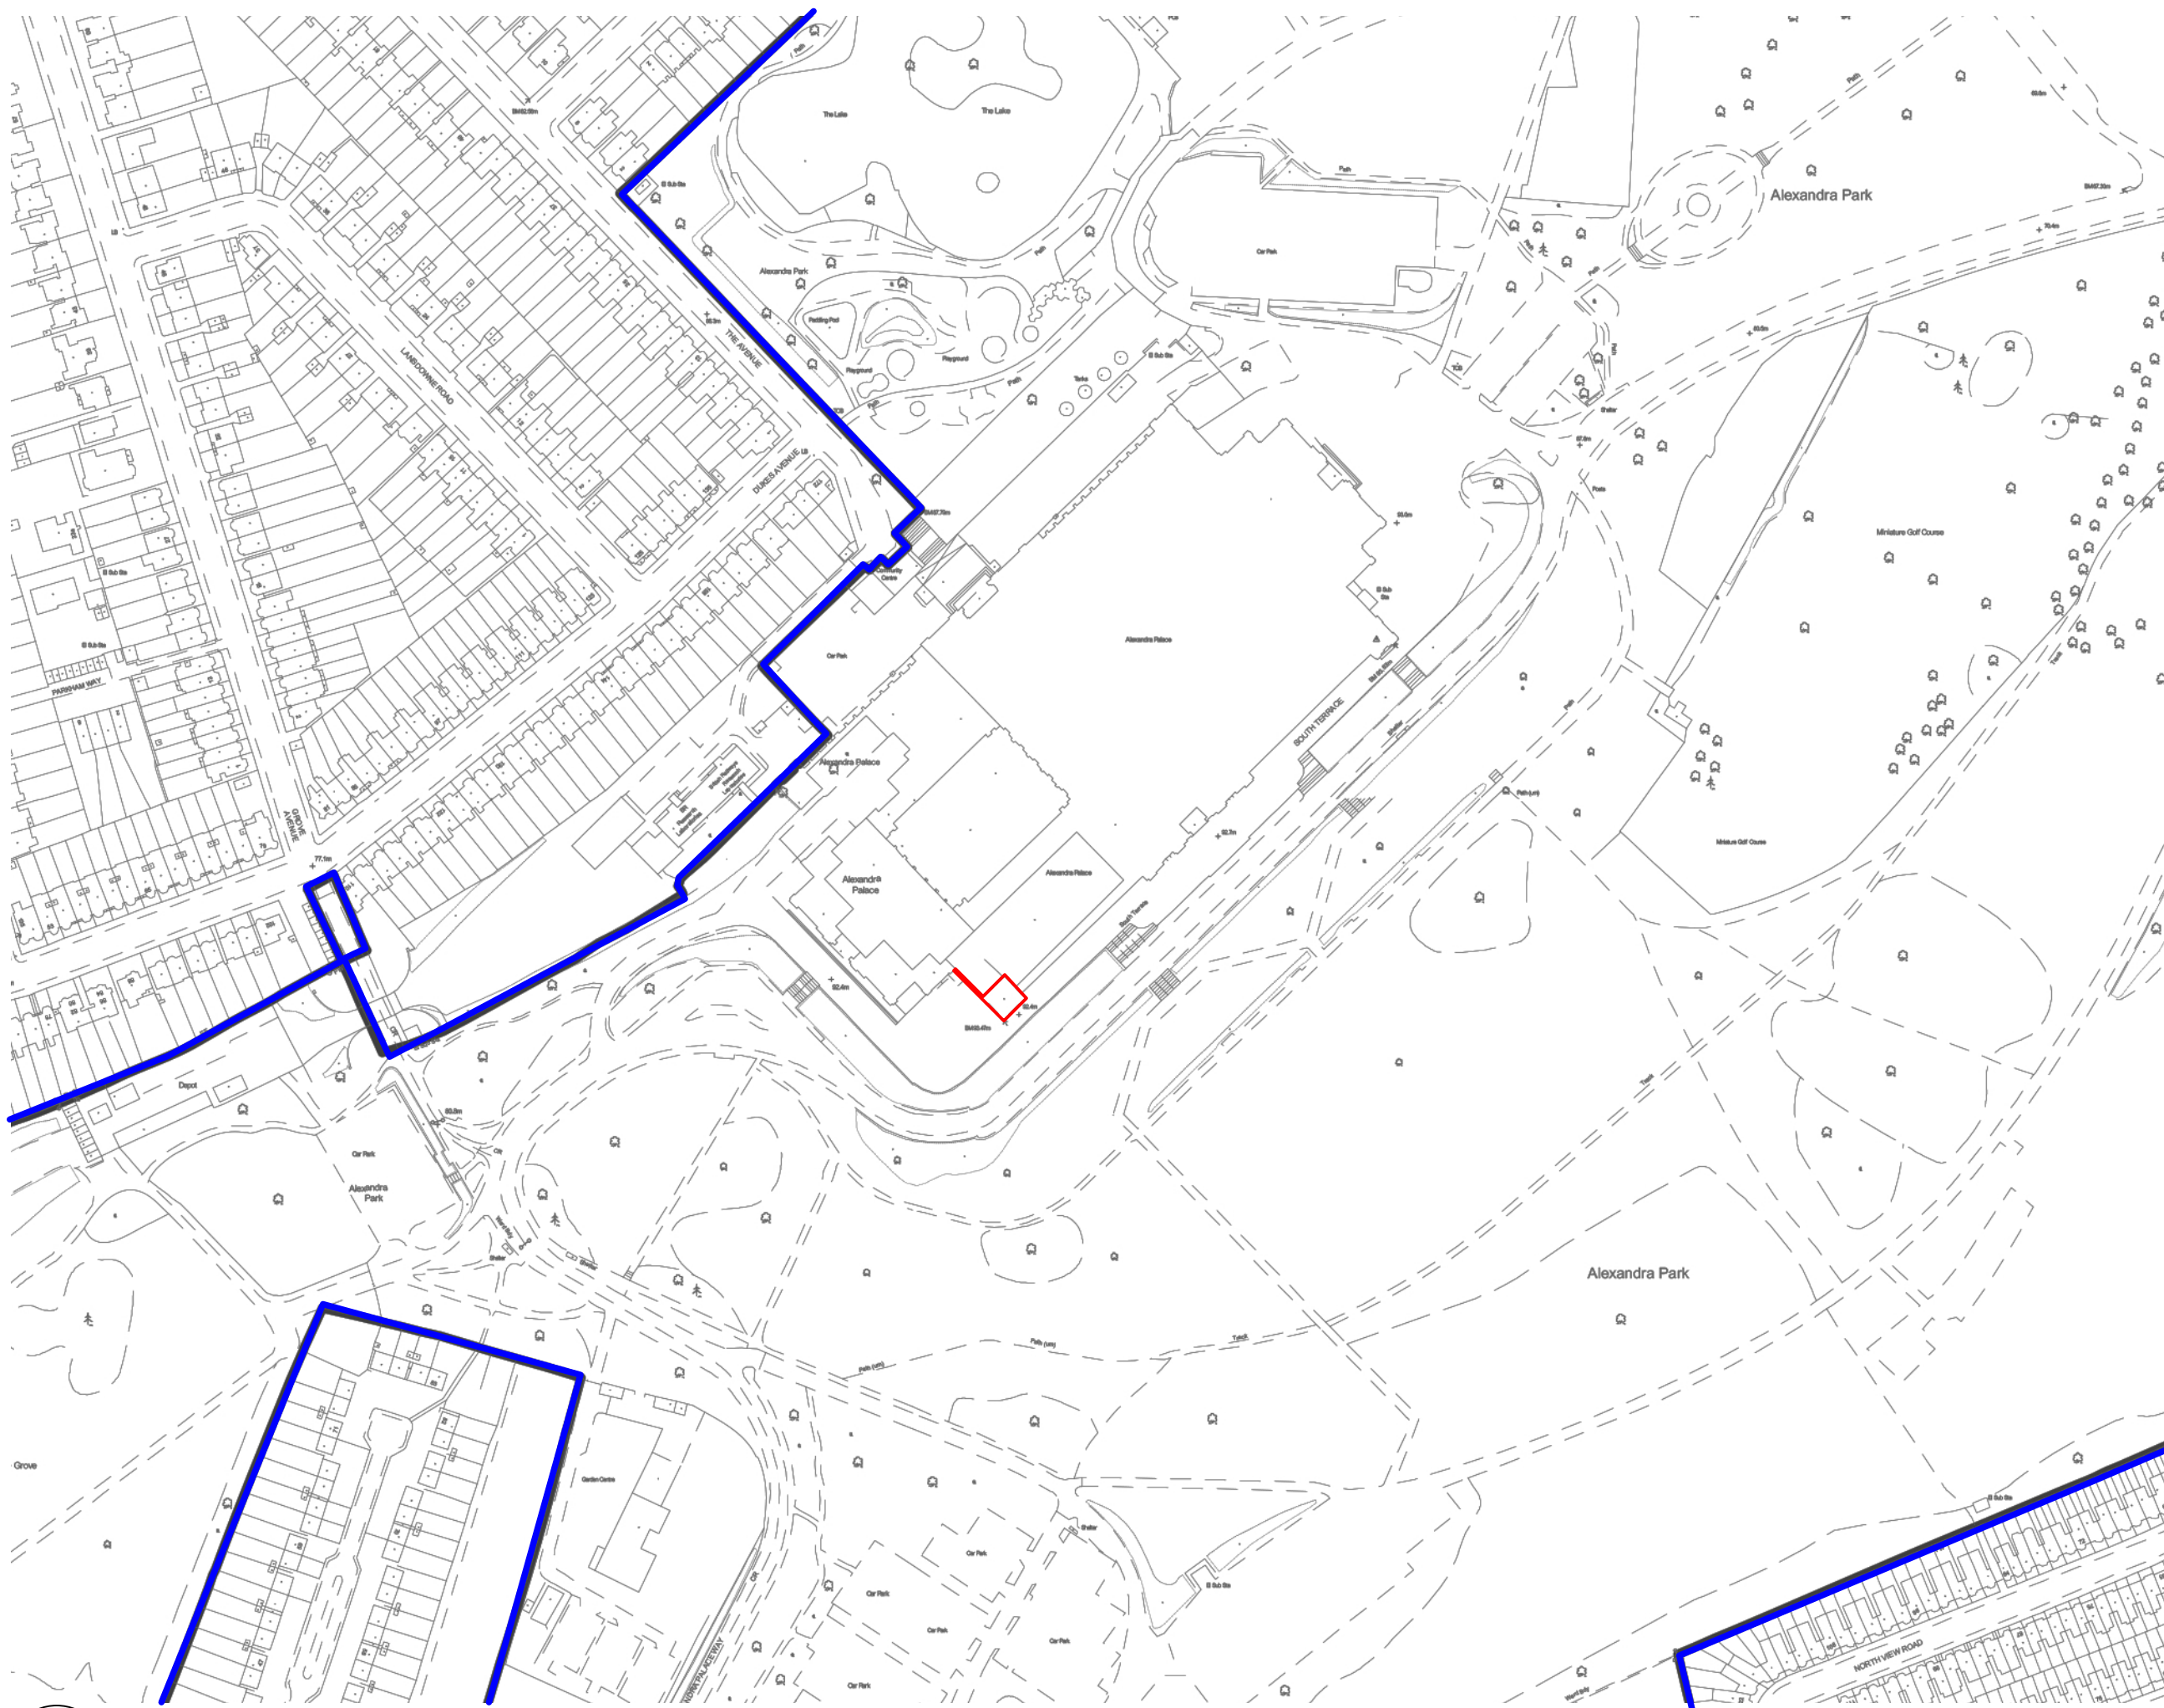

THIS DRAWING IS BASED ON DIMENSIONAL SURVEY INFORMATION PROVIDED BY OTHERS. THE ARCHITECT CANNOT ACCEPT RESPONSIBILITY FOR THE ACCURACY OF THIS SURVEY INFORMATION.  
THIS DRAWING SHOULD BE READ IN CONJUNCTION WITH ALL RELEVANT DRAWINGS, SPECIFICATIONS, SCHEDULES AND OTHER CONTRACT INFORMATION ISSUED BY THE ARCHITECT, STRUCTURAL ENGINEER, SERVICES ENGINEER AND ANY OTHER CONSULTANT EMPLOYED OR RETAINED BY THE EMPLOYER IN RESPECT OF THESE WORKS.  
REPORT ANY DISCREPANCIES, CONFLICTS, ERRORS OR OMISSIONS TO THE CA AND SEEK DIRECTIONS BEFORE PROCEEDING.  
ONLY DRAWINGS SHOWN WITH STATUS 'CONSTRUCTION' ARE TO BE USED FOR CONSTRUCTION.  
DO NOT SCALE FROM THIS DRAWING. USE ONLY FIGURED DIMENSIONS. IN THE CASE OF NEW WORKS, ALL DIMENSIONS SHOWN ARE TO THE FACE OF MASONRY, THE CENTRE LINE OF STRUCTURAL STEEL MEMBERS, OR THE FINISHED FACE OF STUD PARTITIONS, UNLESS NOTED OTHERWISE.  
CONFIRM ALL DIMENSIONS AND LEVELS ON SITE PRIOR TO COMMENCING WORK. IF IN DOUBT ASK!  
THIS DRAWING REMAINS THE COPYRIGHT OF BURRELL FOLEY FISHER LLP

AREA OF WORKS  
BOUNDARY LINE

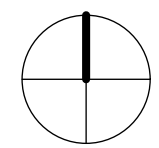

P1 ISSUED FOR PLANNING/ LBC GJ/FD 23.11.22  
REV: NOTES: BY/CHKD: DATE:

DRAWING STATUS:  
**PLANNING & LBC**  
DO NOT SCALE OFF THIS DRAWING

**BURRELL FOLEY FISHER**  
ARCHITECTS AND URBAN DESIGNERS

STUDIO 9 · 14 SOUTHGATE ROAD · LONDON · N1 3LY TEL: 020 7620 6114  
www.bff-architects.co.uk mail@bff-architects.co.uk

JOB:  
**ALEXANDRA PALACE SOUTH WEST TOWER**

FOR:  
**ALEXANDRA PALACE AND PARK CHARITABLE TRUST**

AT:  
**ALEXANDRA PALACE WAY, LONDON, N22 7AY**

DRAWING TITLE:  
**LOCATION PLAN**

|   |                             |
|---|-----------------------------|
| DATE:<br><b>22.10.22</b>                                                                                  | SCALE:<br><b>1:2500 @A3</b> |
| DRAWN BY:<br><b>GJ</b>                                                                                    | CHECKED BY:<br><b>FD</b>    |
| DWG NO.: (JOB NO.-ORIG.-BLDG-LVL-TYPE-ROLE-SHEET NO.-OP.-REV.)<br><b>1627-SWT-BFF-ZZ-ZZ-M2-A-0298 -P1</b> |                             |
| Copyright                                                                                                 |                             |