




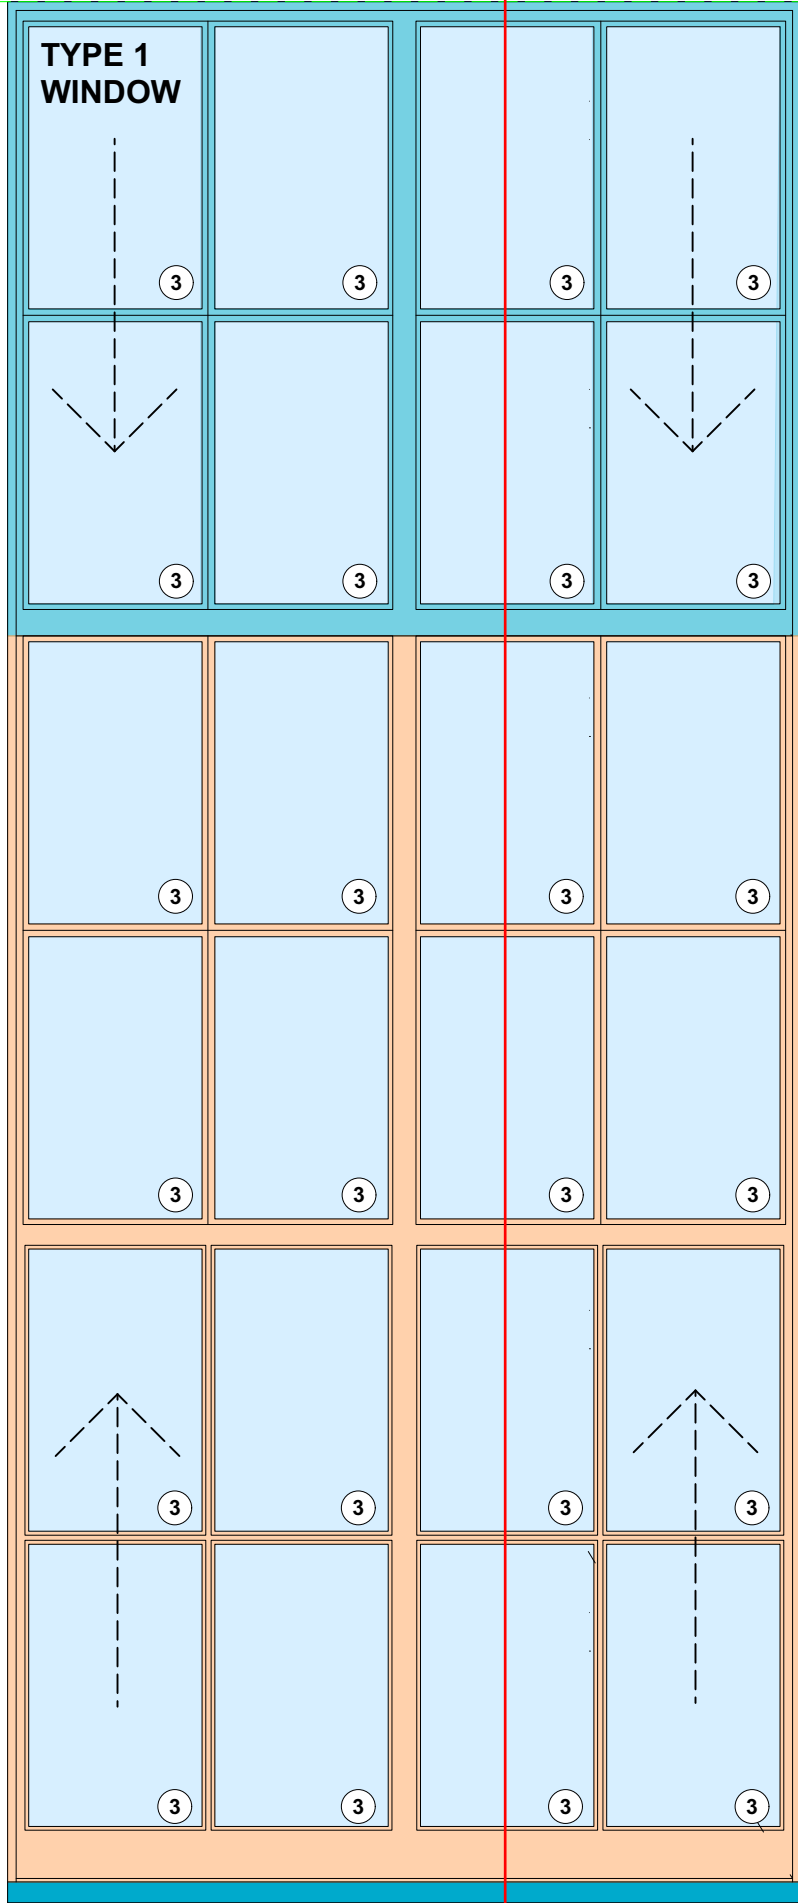


1 Type 1 Elevation
Scale: 1:20

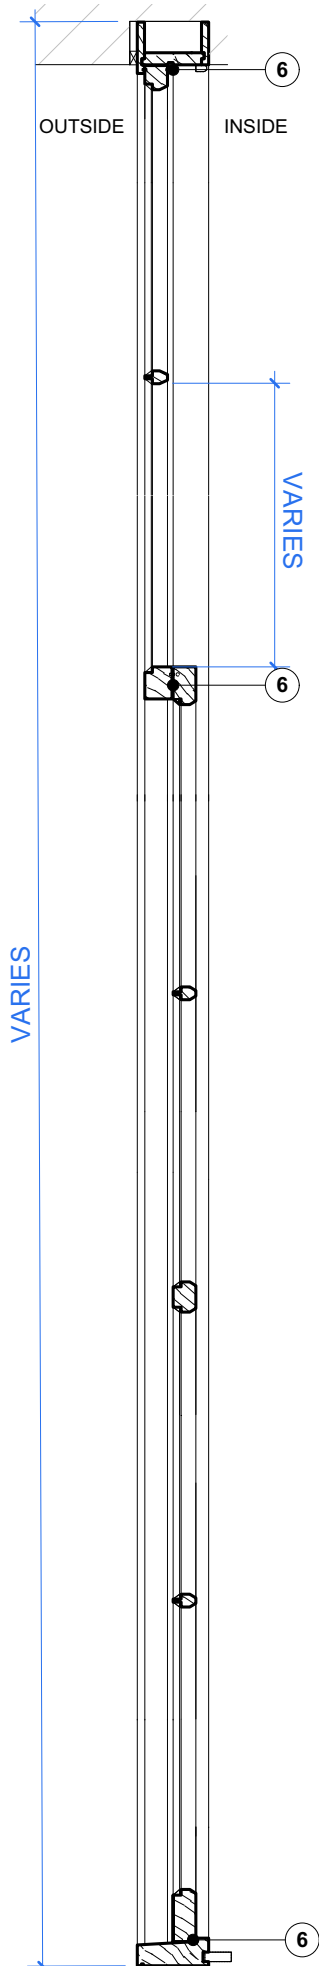

2 Type 1 Section
Scale: 1:20

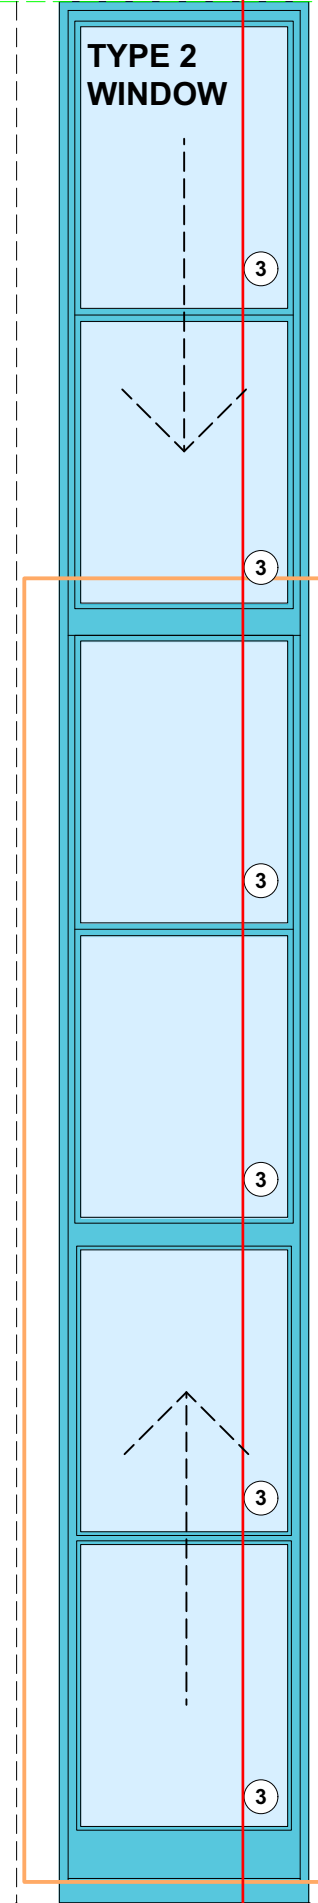

3 Type 2 Elevation
Scale: 1:20

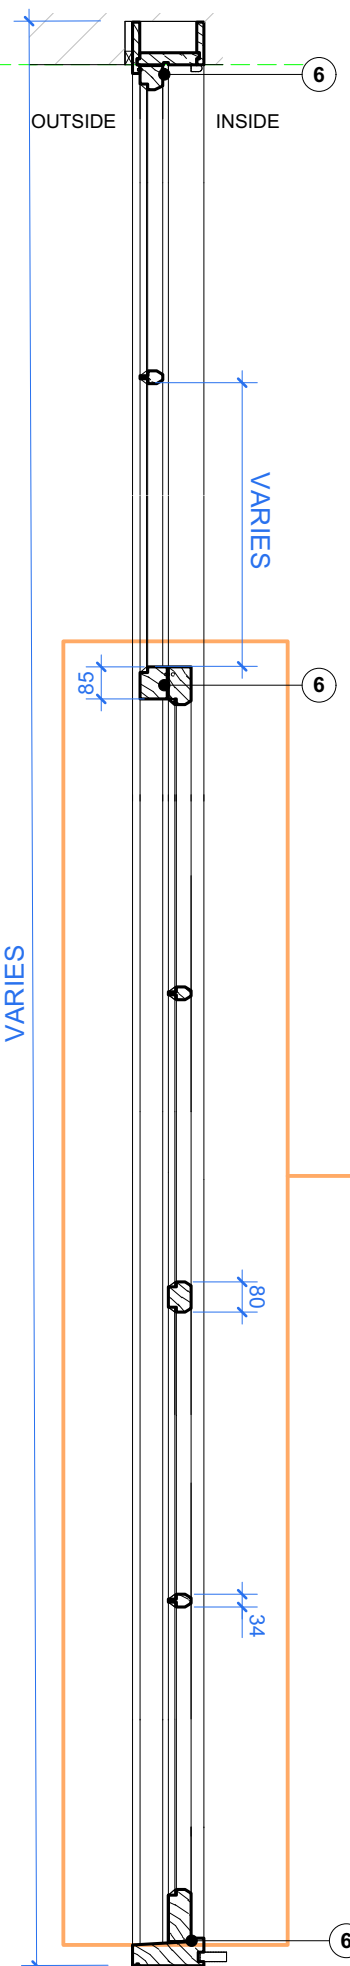

4 Type 2 Section
Scale: 1:20

NOTES:

TYPE 1 AND TYPE 2 WINDOWS VARY IN SIZE BETWEEN FIRST AND SECOND FLOOR

ALL DIMENSIONS TO BE BASED ON EXISTING RESTORED WINDOWS ON SITE & CONFIRMED BY CONTRACTOR.

ALL EXISTING FABRIC TO BE EXAMINED ON SITE AND REUSED WHERE POSSIBLE

ALL PROFILES AND DIMENSIONS ARE SHOWN INDICATIVE AND MUST MATCH LIKE-FOR-LIKE

ALL NEW COMPONENTS AND PROFILES TO BE VERIFIED BY CONTRACTOR'S MEASURE OF EXISTING PROFILES


ALL GLAZING TO BE 10MM

KEY


- 1. DOUGLAS FIR TIMBER WINDOW WITH TIMBER BEADS
- 2. FIXED DOUGLAS FIR TIMBER WINDOW
- 3. 10mm TOUGHENED FLOAT GLASS TO NEW SASH WINDOWS (6mm TOUGHENED FOR EXISTING WINDOWS)
- 4. 15MM PACKING
- 5. HARDWOOD CILL
- 6. DRAUGHT SEAL REBATED INTO FRAME

- PROPOSED NEW WINDOW TO MATCH ORIGINAL LOCATION
- PROPOSED REPAIRED/ REINSTATED WINDOW INTERVENTIONS

SECTION OF WINDOW AT FIRST FLOOR TO BE EXAMINED FOR RE-USE
REFER TO PROPOSED ELEVATIONS

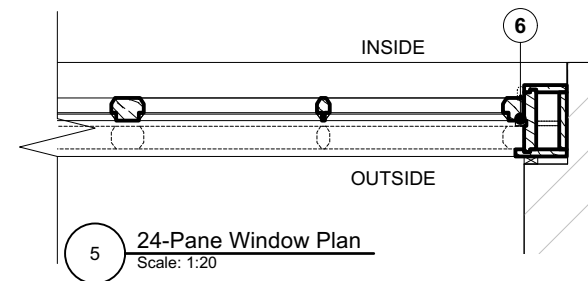


5 24-Pane Window Plan
Scale: 1:20

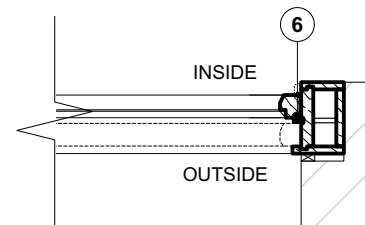

6 6-Pane Window Plan
Scale: 1:20

THIS DRAWING IS BASED ON DIMENSIONAL SURVEY INFORMATION PROVIDED BY OTHERS. THE ARCHITECT CANNOT ACCEPT RESPONSIBILITY FOR THE ACCURACY OF THIS SURVEY INFORMATION.
THIS DRAWING SHOULD BE READ IN CONJUNCTION WITH ALL RELEVANT DRAWINGS, SPECIFICATIONS, SCHEDULES AND OTHER CONTRACT INFORMATION ISSUED BY THE ARCHITECT, STRUCTURAL ENGINEER, SERVICES ENGINEER AND ANY OTHER CONSULTANT EMPLOYED OR RETAINED BY THE EMPLOYER IN RESPECT OF THESE WORKS.
REPORT ANY DISCREPANCIES, CONFLICTS, ERRORS OR OMISSIONS TO THE CA AND SEEK DIRECTIONS BEFORE PROCEEDING.
ONLY DRAWINGS SHOWN WITH STATUS 'CONSTRUCTION' ARE TO BE USED FOR CONSTRUCTION.
DO NOT SCALE FROM THIS DRAWING. USE ONLY FIGURED DIMENSIONS. IN THE CASE OF NEW WORKS, ALL DIMENSIONS SHOWN ARE TO THE FACE OF MASONRY, THE CENTRE LINE OF STRUCTURAL STEEL MEMBERS, OR THE FINISHED FACE OF STUD PARTITIONS, UNLESS NOTED OTHERWISE.
CONFIRM ALL DIMENSIONS AND LEVELS ON SITE PRIOR TO COMMENCING WORK. IF IN DOUBT ASK!
THIS DRAWING REMAINS THE COPYRIGHT OF:
BURRELL FOLEY FISCHER LLP

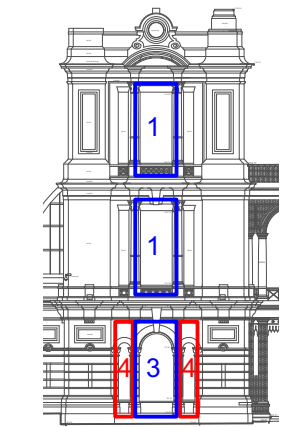

7 South Tower Elevation - T2
Scale: 1:500



8 West Tower Elevation - T2
Scale: 1:500

P1 ISSUED FOR PLANNING/ LBC GJ/FD 23.11.22
REV: NOTES: BY/CHKD: DATE:
DRAWING STATUS:
PLANNING & LBC
DO NOT SCALE OFF THIS DRAWING
BURRELL FOLEY FISCHER
ARCHITECTS AND URBAN DESIGNERS
STUDIO 9 14 SOUTHGATE ROAD LONDON N1 3LY TEL: 020 7620 6114
www.bff-architects.co.uk mail@bff-architects.co.uk
JOB:
ALEXANDRA PALACE SOUTH WEST TOWER
FOR:
ALEXANDRA PALACE AND PARK CHARITABLE TRUST
AT:
ALEXANDRA PALACE WAY, LONDON, N22 7AY
DRAWING TITLE:
PROPOSED SOUTH WEST TOWER WINDOW DETAILS
DATE: 15.08.22 SCALE: 1:20 @A3
DRAWN BY: GJ CHECKED BY: FD
DWG NO.: 1627-SWT-BFF-ZZ-M2-A-0330 -P1
Copyright