




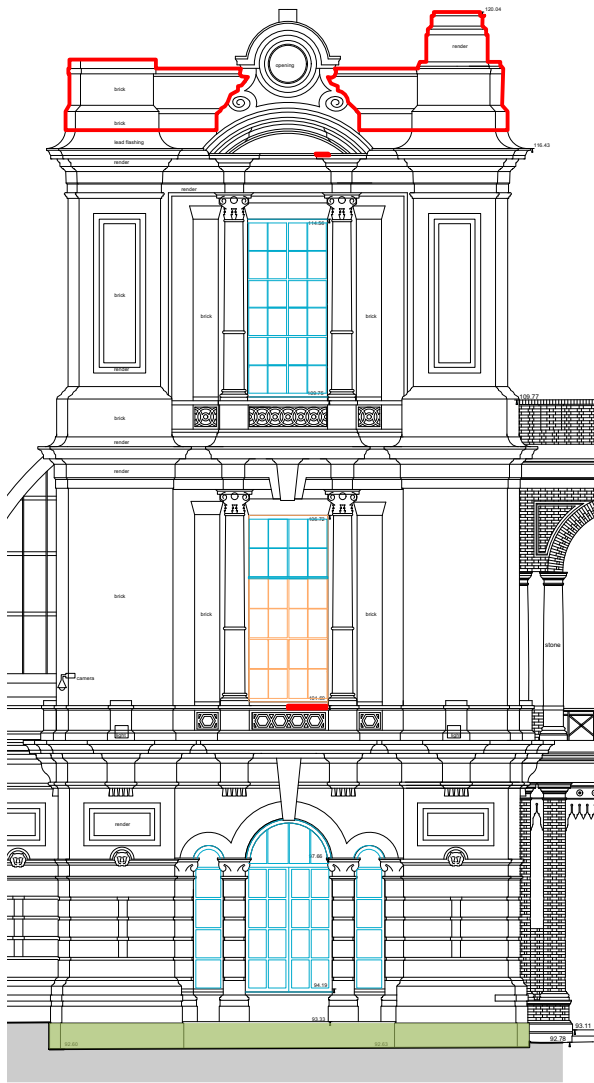


1 Proposed South Tower Elevation - T2
Scale: 1:200

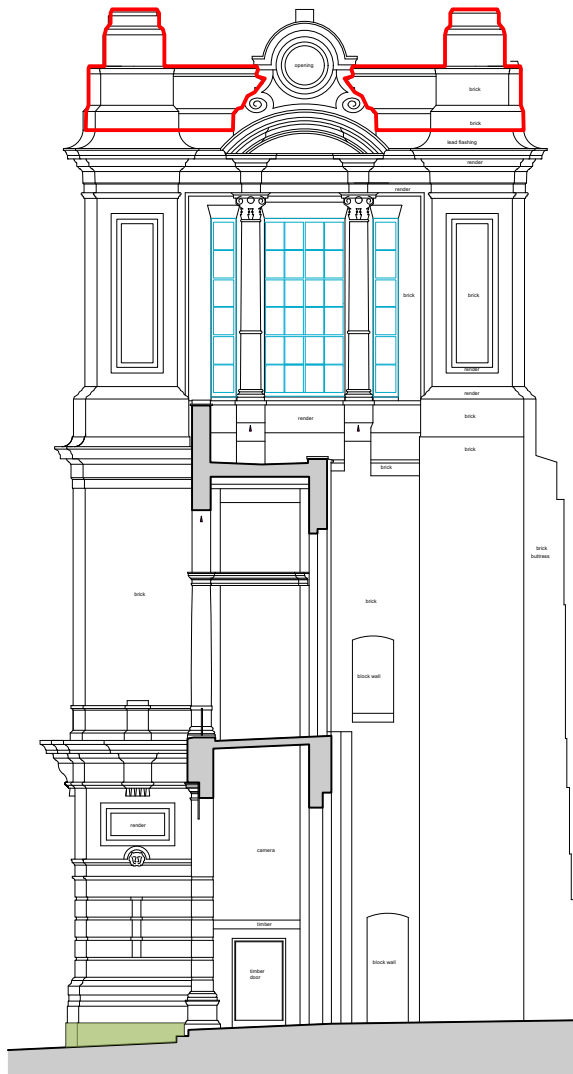


2 Proposed East Tower Elevation - T1
Scale: 1:200

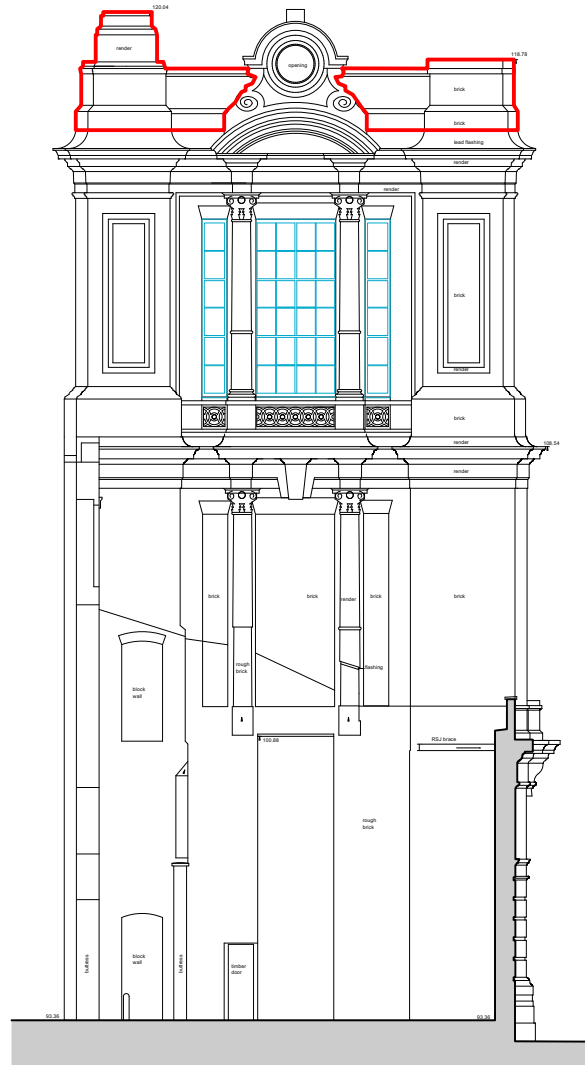

3 Proposed North Tower Elevation - T5
Scale: 1:200

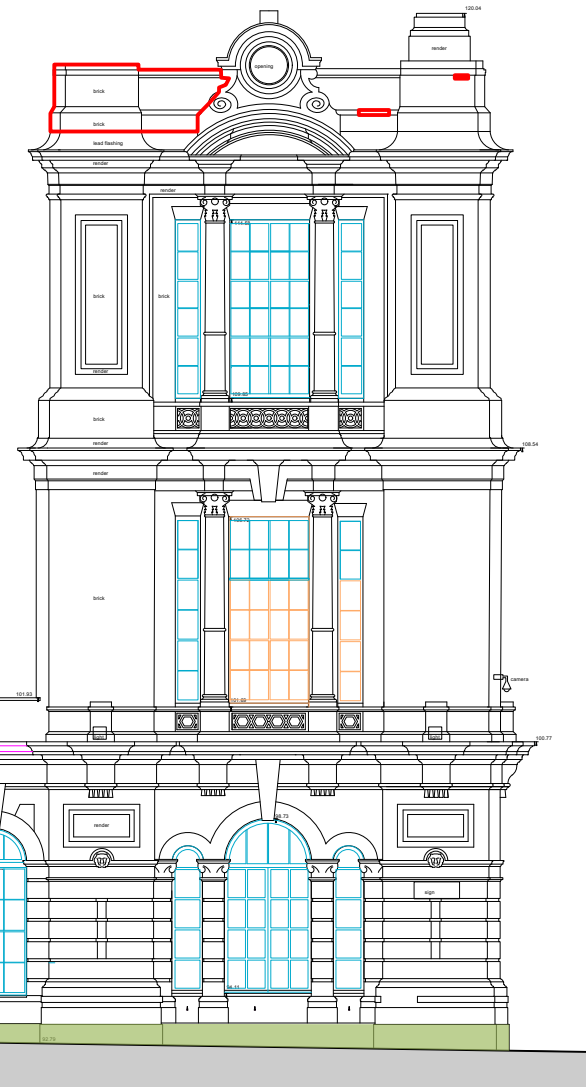


4 Proposed West Tower Elevation - T3
Scale: 1:200

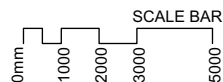

**NOTE: INFORMATION BASED
ON A COMBINATION OF INDICATIVE
DRAWING FROM HISTORIC RECORDS
AND MEASURED SURVEYS RECEIVED
DURING PLANNING STAGE.**

**ALL DIMENSIONS AND DETAIL TO BE
CONFIRMED ON SITE AND FURTHER
SURVEYS COMMISSIONED DURING
DETAIL STAGES.**

KEY PLAN

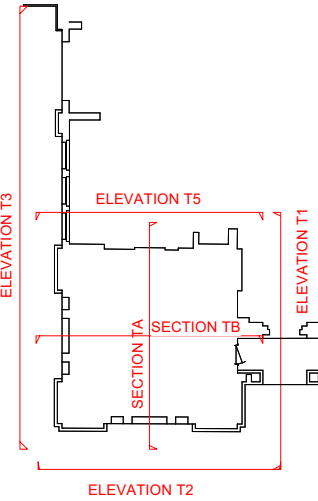

PROPOSAL KEY

- PROPOSED NEW WINDOWS TO MATCH EXISTING.
- PROPOSED REPAIRED/ REINSTATED WINDOW INTERVENTIONS.
- RE-RENDER BASE OF TOWER WITH LIME RENDER
- LOCALISED BRICK, RENDER AND COPING REPAIRS LIKE-FOR-LIKE TO PARAPET. (TO BE INSPECTED ON SITE ONCE SAFE ACCESS IS AVAILABLE)
- RE-INSTATE PROPOSED CORNICING TO MATCH EXISTING ADJACENT LIKE-FOR-LIKE

P1 ISSUED FOR PLANNING/ LBC GJ/FD 23.11.22
REV: NOTES: BY/CHKD: DATE:

DRAWING STATUS:

PLANNING & LBC

DO NOT SCALE OFF THIS DRAWING

BURRELL FOLEY FISCHER
ARCHITECTS AND URBAN DESIGNERS

STUDIO 9 14 SOUTHGATE ROAD LONDON N1 3LY TEL: 020 7620 6114
www.bff-architects.co.uk mail@bff-architects.co.uk

JOB:
ALEXANDRA PALACE SOUTH WEST TOWER

FOR:
ALEXANDRA PALACE AND PARK CHARITABLE TRUST

AT:
ALEXANDRA PALACE WAY, LONDON, N22 7AY

DRAWING TITLE:
PROPOSED SOUTH WEST TOWER ELEVATIONS

DATE: 15.08.22 SCALE: 1:200 @A3
DRAWN BY: GJ CHECKED BY: FD

DWG NO: 1627-SWT-BFF-ZZ-M2-A-0312 -P1

Copyright