




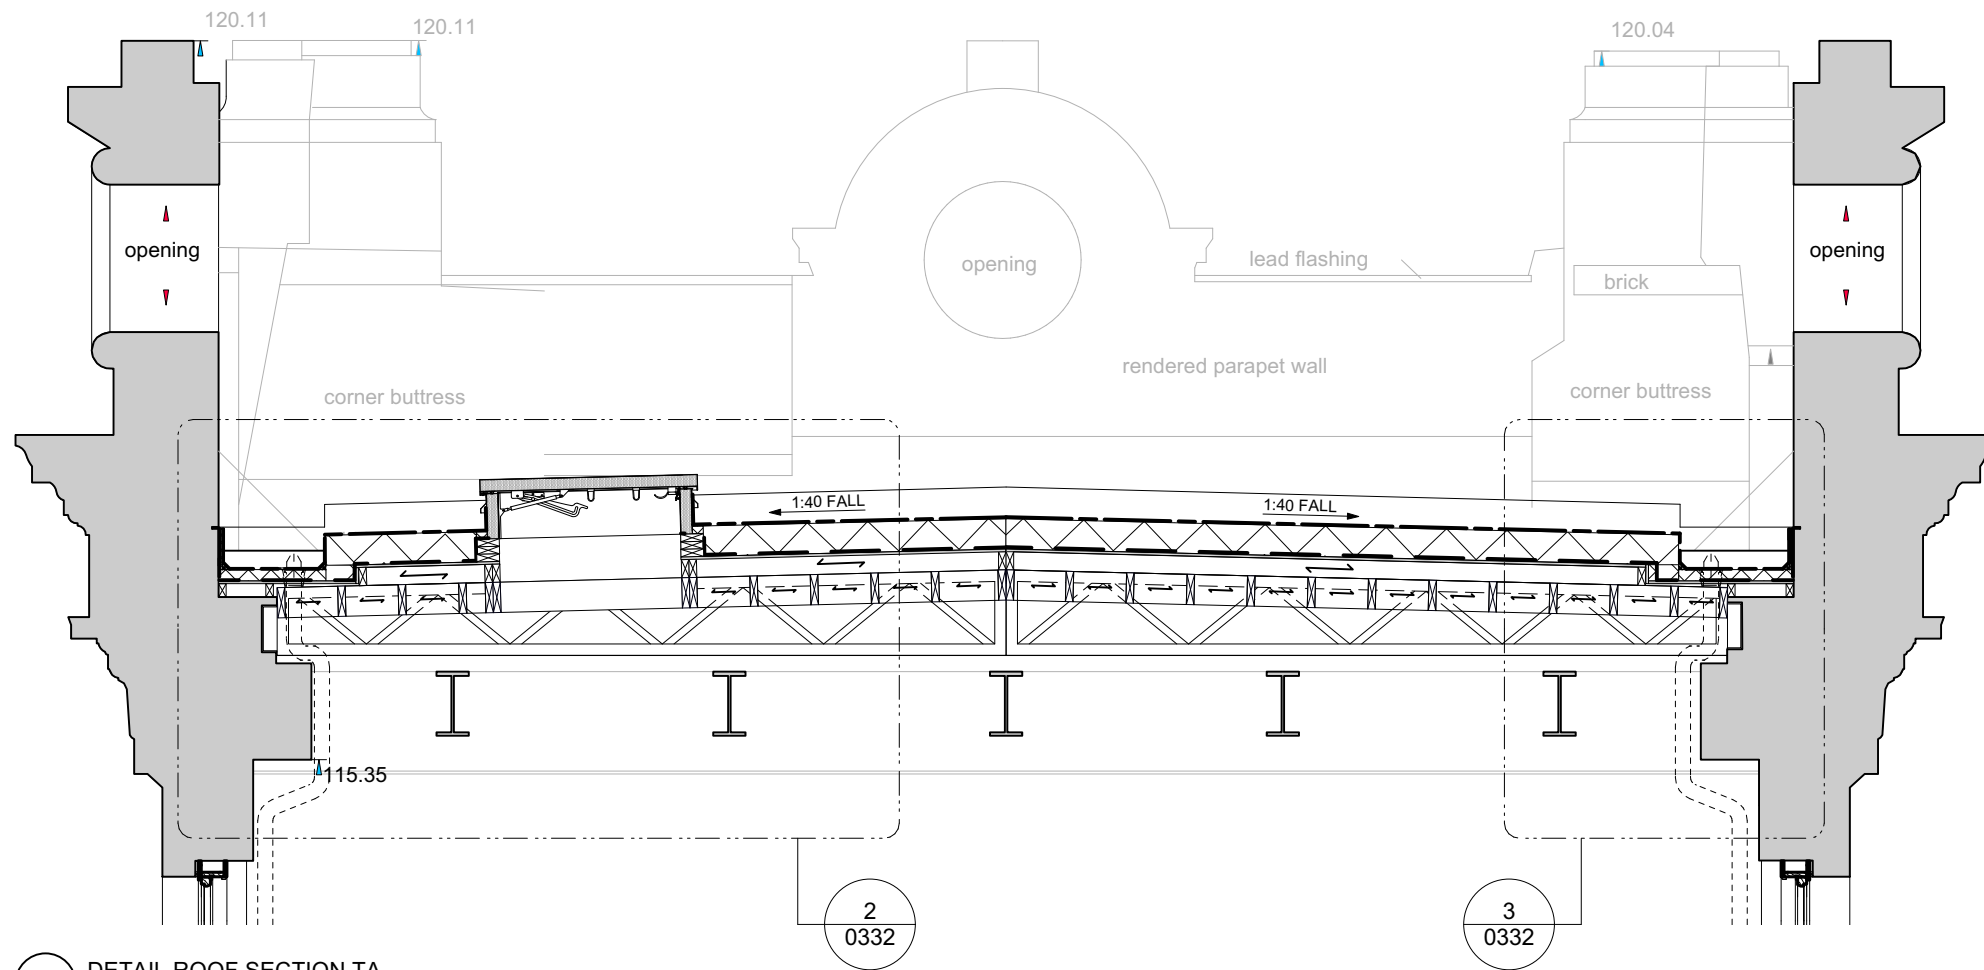

1 DETAIL ROOF SECTION TA
Scale: 1:50

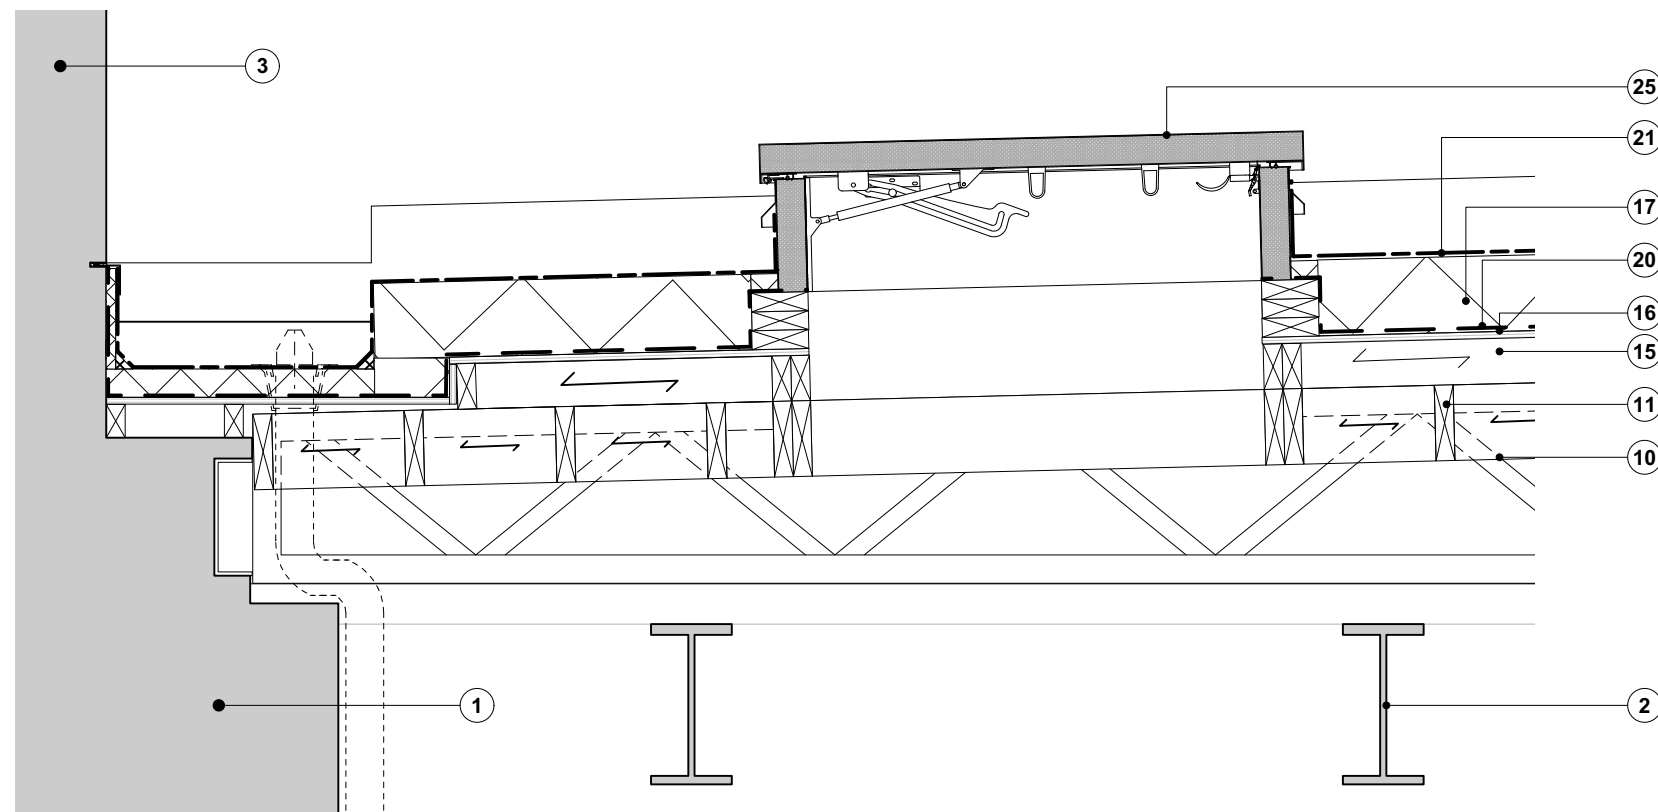

2 ROOF ACCESS HATCH DETAIL
Scale: 1:20

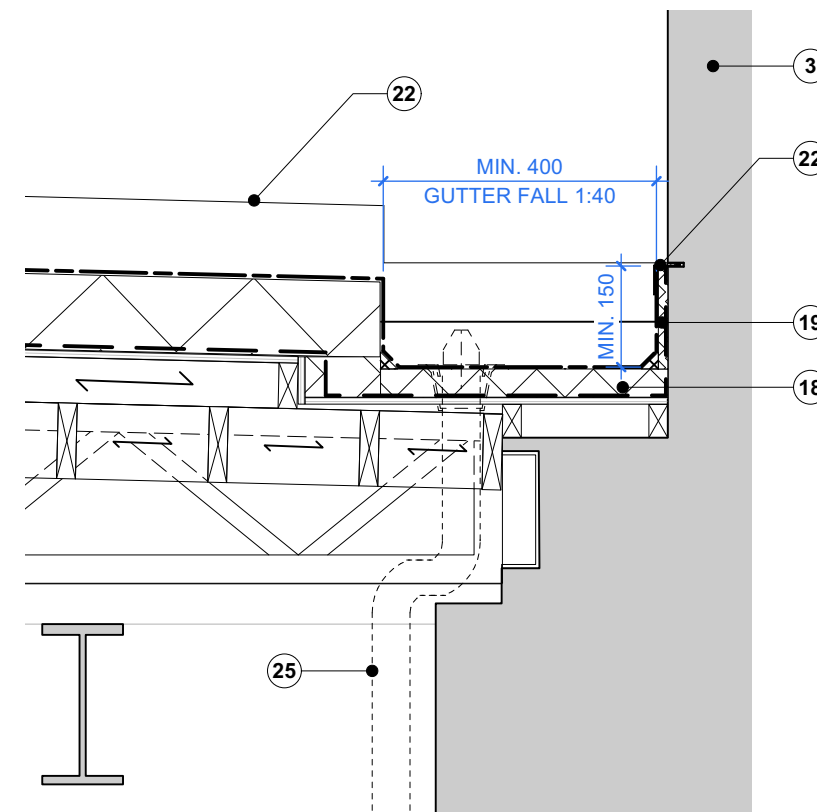

3 ROOF GUTTER DETAIL
Scale: 1:20


NOTE: ALL EXISTING STRUCTURE SHOWN INDICATIVELY DUE TO ABSENCE OF ACCURATE MEASURED SURVEY

NOTE: INFORMATION SUBJECT TO INPUT FROM CONTRACTOR AND ENGINEER FOLLOWING ON SITE INVESTIGATION

KEY

- 1 EXISTING BRICK WALLS
- 2 EXISTING CAST IRON BEAMS
- 3 EXISTING PARAPET
- 10 NEW TIMBER TRUSSED RAFTERS TO S.E. DESIGN
- 11 NEW TIMBER JOISTS TO S.E. DESIGN
- 15 NEW TIMBER FIRRINGS
- 16 NEW 18mm WBP PLYWOOD
- 17 NEW 200mm INSULATION
- 18 NEW 75mm INSULATION
- 19 NEW 25mm INSULATION
- 20 NEW VAPOUR CONTROL LAYER
- 21 NEW SINGLE PLY MEMBRANE
- 22 NEW LEAD FLASHING
- 25 NEW PROPRIETARY RAINWATER OUTLET
- 26 NEW ACCESS HATCH

THIS DRAWING IS BASED ON DIMENSIONAL SURVEY INFORMATION PROVIDED BY OTHERS. THE ARCHITECT CANNOT ACCEPT RESPONSIBILITY FOR THE ACCURACY OF THIS SURVEY INFORMATION. THIS DRAWING SHOULD BE READ IN CONJUNCTION WITH ALL RELEVANT DRAWINGS, SPECIFICATIONS, SCHEDULES AND OTHER CONTRACT INFORMATION ISSUED BY THE ARCHITECT, STRUCTURAL ENGINEER, SERVICES ENGINEER AND ANY OTHER CONSULTANT EMPLOYED OR RETAINED BY THE EMPLOYER IN RESPECT OF THESE WORKS. REPORT ANY DISCREPANCIES, CONFLICTS, ERRORS OR OMISSIONS TO THE CA AND SEEK DIRECTIONS BEFORE PROCEEDING. ONLY DRAWINGS SHOWN WITH STATUS 'CONSTRUCTION' ARE TO BE USED FOR CONSTRUCTION. DO NOT SCALE FROM THIS DRAWING. USE ONLY FIGURED DIMENSIONS. IN THE CASE OF NEW WORKS, ALL DIMENSIONS SHOWN ARE TO THE FACE OF MASONRY, THE CENTRE LINE OF STRUCTURAL STEEL MEMBERS, OR THE FINISHED FACE OF STUD PARTITIONS, UNLESS NOTED OTHERWISE. CONFIRM ALL DIMENSIONS AND LEVELS ON SITE PRIOR TO COMMENCING WORK. IF IN DOUBT ASK! THIS DRAWING REMAINS THE COPYRIGHT OF BURRELL FOLEY FISCHER LLP

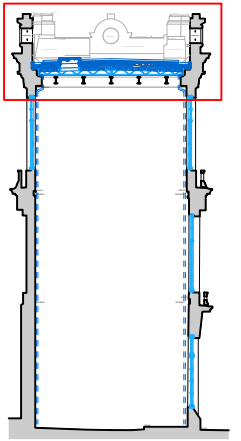

4 SECTION TA
Scale: 1:500

P1 ISSUED FOR PLANNING/ LBC GJ/FD 23.11.22
REV: NOTES: BY/CHKD: DATE:

DRAWING STATUS:

PLANNING & LBC

DO NOT SCALE OFF THIS DRAWING

BURRELL FOLEY FISCHER
ARCHITECTS AND URBAN DESIGNERS

STUDIO 9 14 SOUTHGATE ROAD LONDON N1 3LY TEL: 020 7620 6114
www.bff-architects.co.uk mail@bff-architects.co.uk

JOB:
ALEXANDRA PALACE SOUTH WEST TOWER

FOR:
ALEXANDRA PALACE AND PARK CHARITABLE TRUST

AT:
ALEXANDRA PALACE WAY, LONDON, N22 7AY

DRAWING TITLE:
PROPOSED SOUTH WEST TOWER ROOF DETAILS

DATE: 15.08.22 SCALE: VARIES
DRAWN BY: GJ CHECKED BY: FD

DWG NO. (JOB NO.-ORIG.-BLDG-LVL-TYPE-ROLE-SHEET NO.-OP.-REV.)
1627-SWT-BFF-ZZ-ZZ-M2-A-0332 -P1

Copyright