


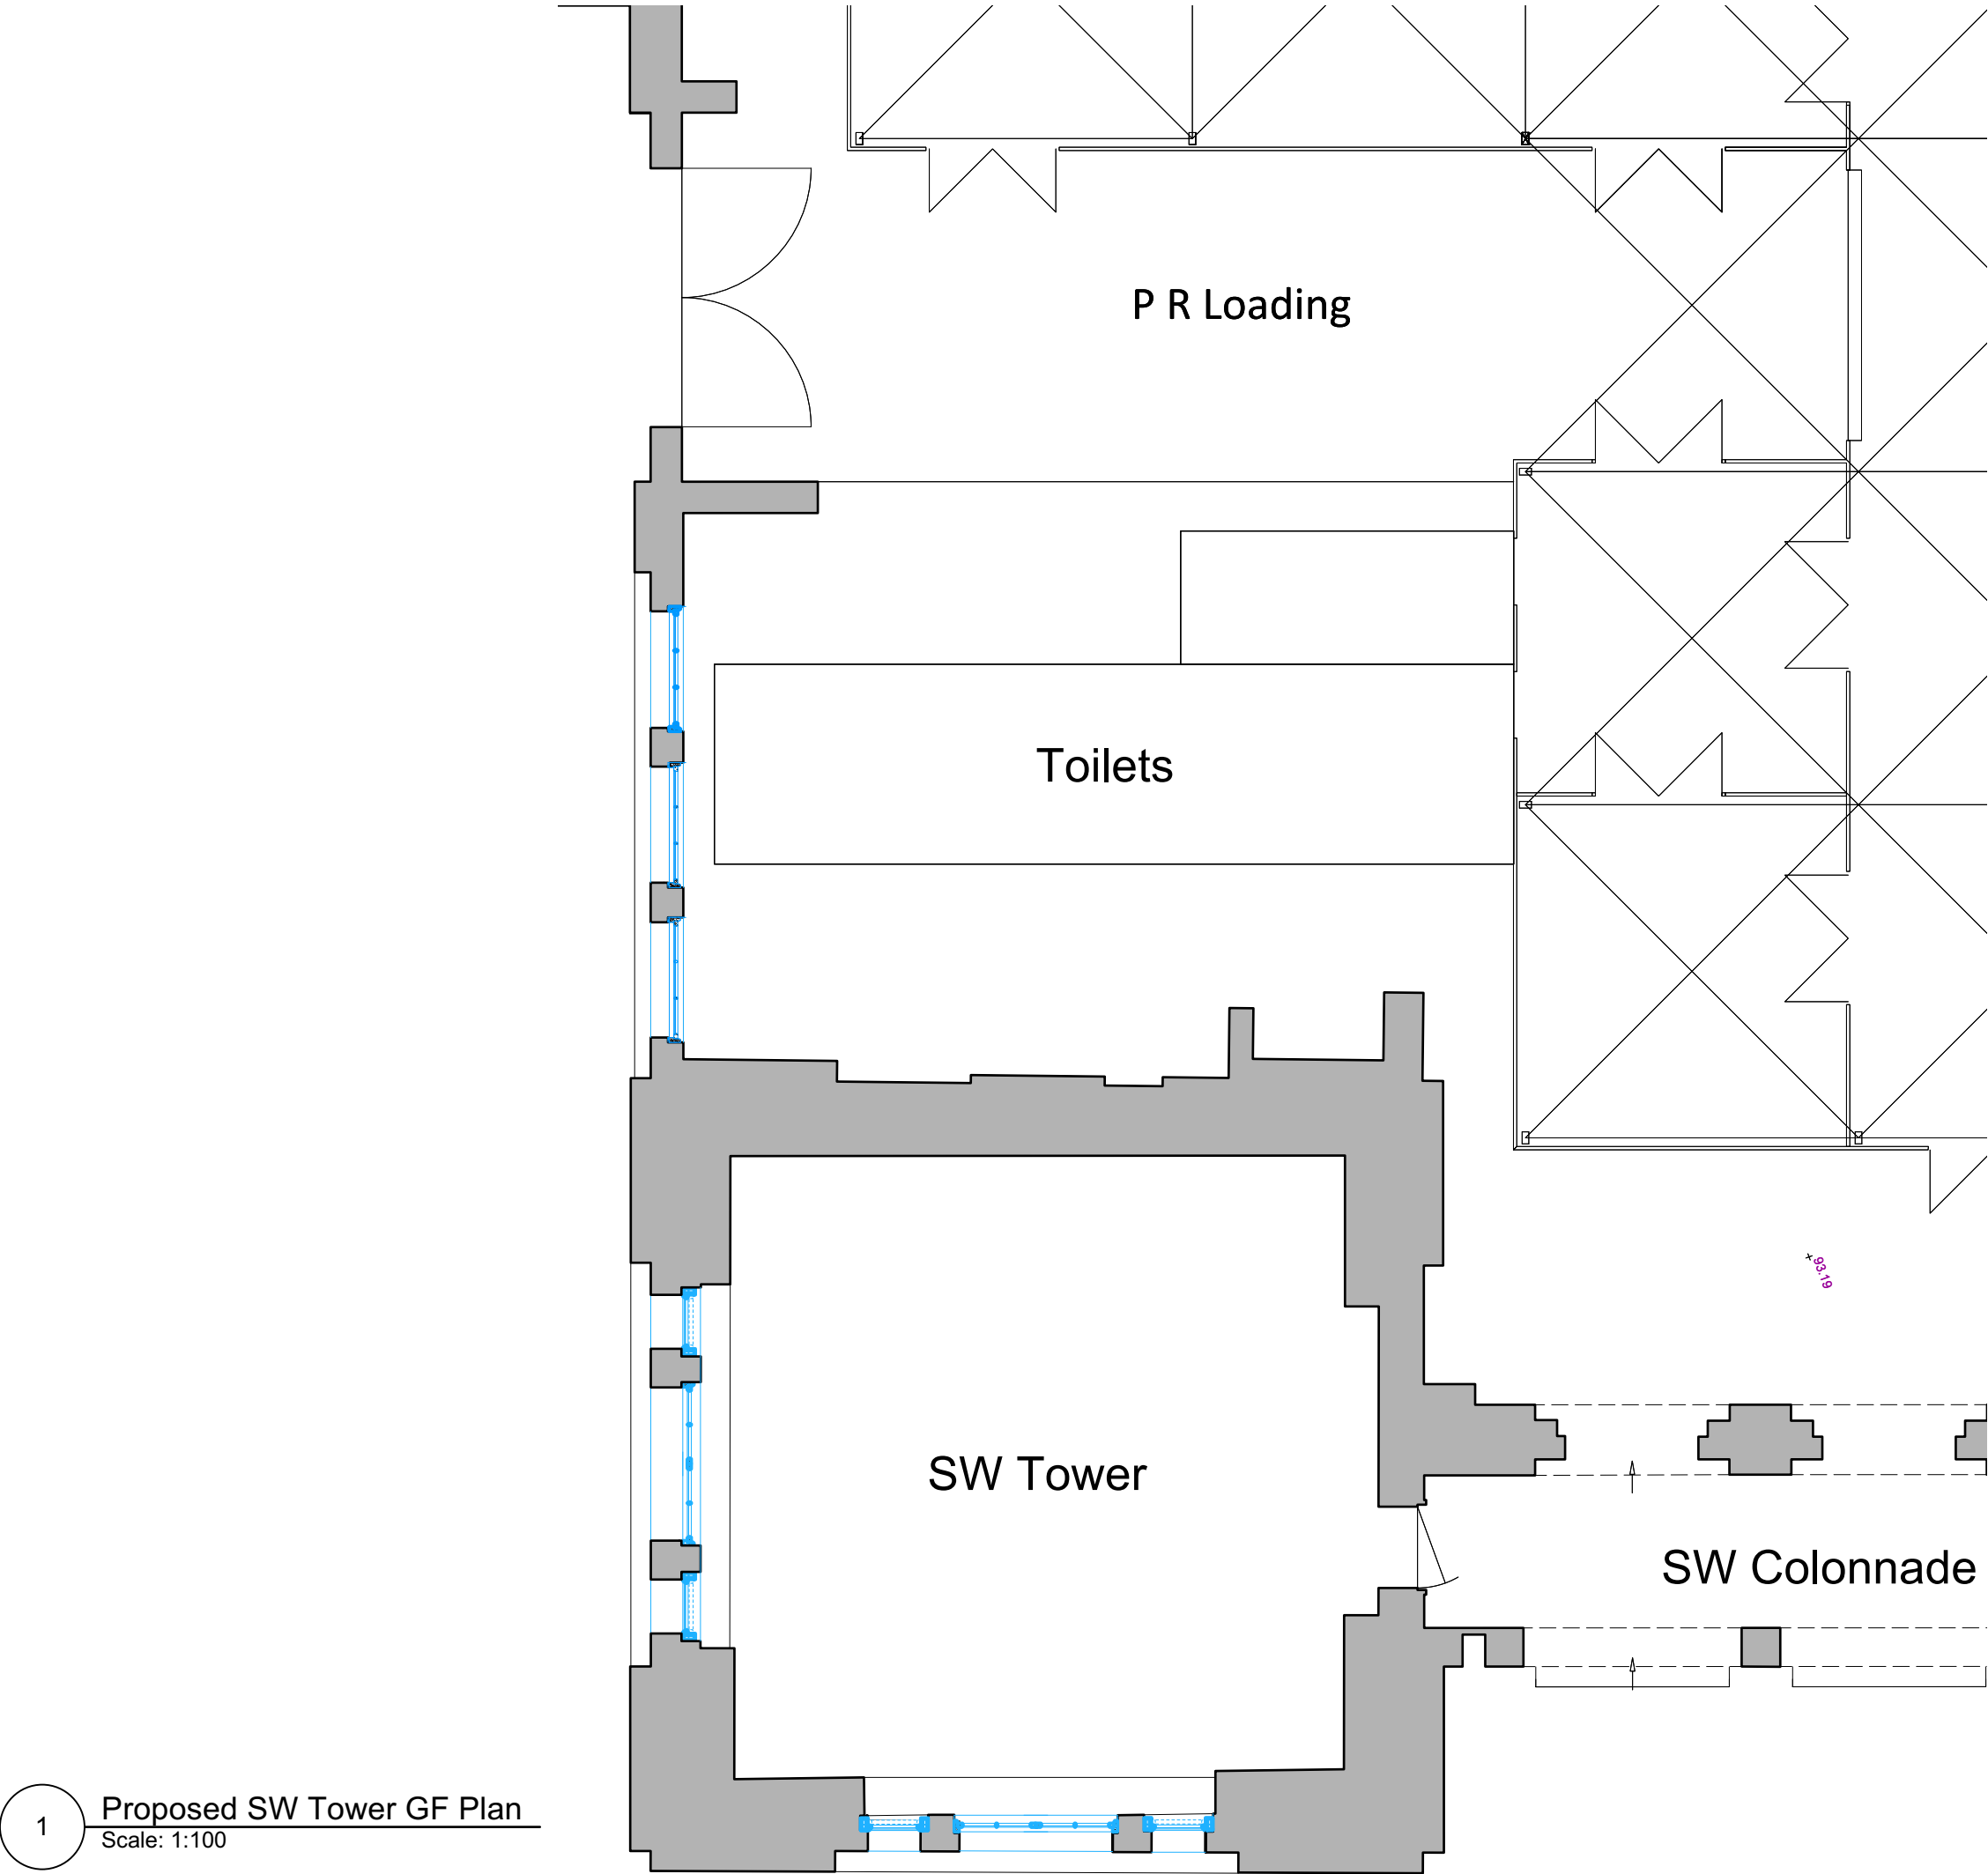

NOTE: INFORMATION BASED ON A COMBINATION OF INDICATIVE DRAWING FROM HISTORIC RECORDS AND MEASURED SURVEYS RECEIVED DURING PLANNING STAGE.

ALL DIMENSIONS AND DETAIL TO BE CONFIRMED ON SITE AND FURTHER SURVEYS COMMISSIONED DURING DETAIL STAGES.

THIS DRAWING IS BASED ON DIMENSIONAL SURVEY INFORMATION PROVIDED BY OTHERS. THE ARCHITECT CANNOT ACCEPT RESPONSIBILITY FOR THE ACCURACY OF THIS SURVEY INFORMATION. THIS DRAWING SHOULD BE READ IN CONJUNCTION WITH ALL RELEVANT DRAWINGS, SPECIFICATIONS, SCHEDULES AND OTHER CONTRACT INFORMATION ISSUED BY THE ARCHITECT, STRUCTURAL ENGINEER, SERVICES ENGINEER AND ANY OTHER CONSULTANT EMPLOYED OR RETAINED BY THE EMPLOYER IN RESPECT OF THESE WORKS. REPORT ANY DISCREPANCIES, CONFLICTS, ERRORS OR OMISSIONS TO THE CA AND SEEK DIRECTIONS BEFORE PROCEEDING. ONLY DRAWINGS SHOWN WITH STATUS 'CONSTRUCTION' ARE TO BE USED FOR CONSTRUCTION. DO NOT SCALE FROM THIS DRAWING. USE ONLY FIGURED DIMENSIONS. IN THE CASE OF NEW WORKS, ALL DIMENSIONS SHOWN ARE TO THE FACE OF MASONRY, THE CENTRE LINE OF STRUCTURAL STEEL MEMBERS, OR THE FINISHED FACE OF STUD PARTITIONS, UNLESS NOTED OTHERWISE. CONFIRM ALL DIMENSIONS AND LEVELS ON SITE PRIOR TO COMMENCING WORK. IF IN DOUBT ASK! THIS DRAWING REMAINS THE COPYRIGHT OF BURRELL FOLEY FISCHER LLP

PROPOSED NEW WINDOWS TO MATCH EXISTING.

P1		ISSUED FOR PLANNING/ LBC		GJ/FD		23.11.22	
REV:		NOTES:		BY/CHKD:		DATE:	
DRAWING STATUS:							
PLANNING & LBC							
DO NOT SCALE OFF THIS DRAWING							
BURRELL FOLEY FISCHER							
ARCHITECTS AND URBAN DESIGNERS							
STUDIO 9 · 14 SOUTHGATE ROAD · LONDON · N1 3LY TEL: 020 7620 6114							
www.bf-architects.co.uk				mail@bf-architects.co.uk			
JOB:							
ALEXANDRA PALACE SOUTH WEST TOWER							
FOR:							
ALEXANDRA PALACE AND PARK CHARITABLE TRUST							
AT:							
ALEXANDRA PALACE WAY, LONDON, N22 7AY							
DRAWING TITLE:							
PROPOSED SOUTH WEST TOWER PLAN							
DATE:				SCALE:			
15.08.22				1:100 @A3			
DRAWN BY:				CHECKED BY:			
GJ				FD			
DWG NO. (JOB NO.-ORIG.-BLDG-LVL-TYPE-ROLE-SHEET NO.-OP.-REV.)							
1627-SWT-BFF-ZZ-GF-M2-A-0302 -P1							
Copyright							

1 Proposed SW Tower GF Plan
Scale: 1:100

