


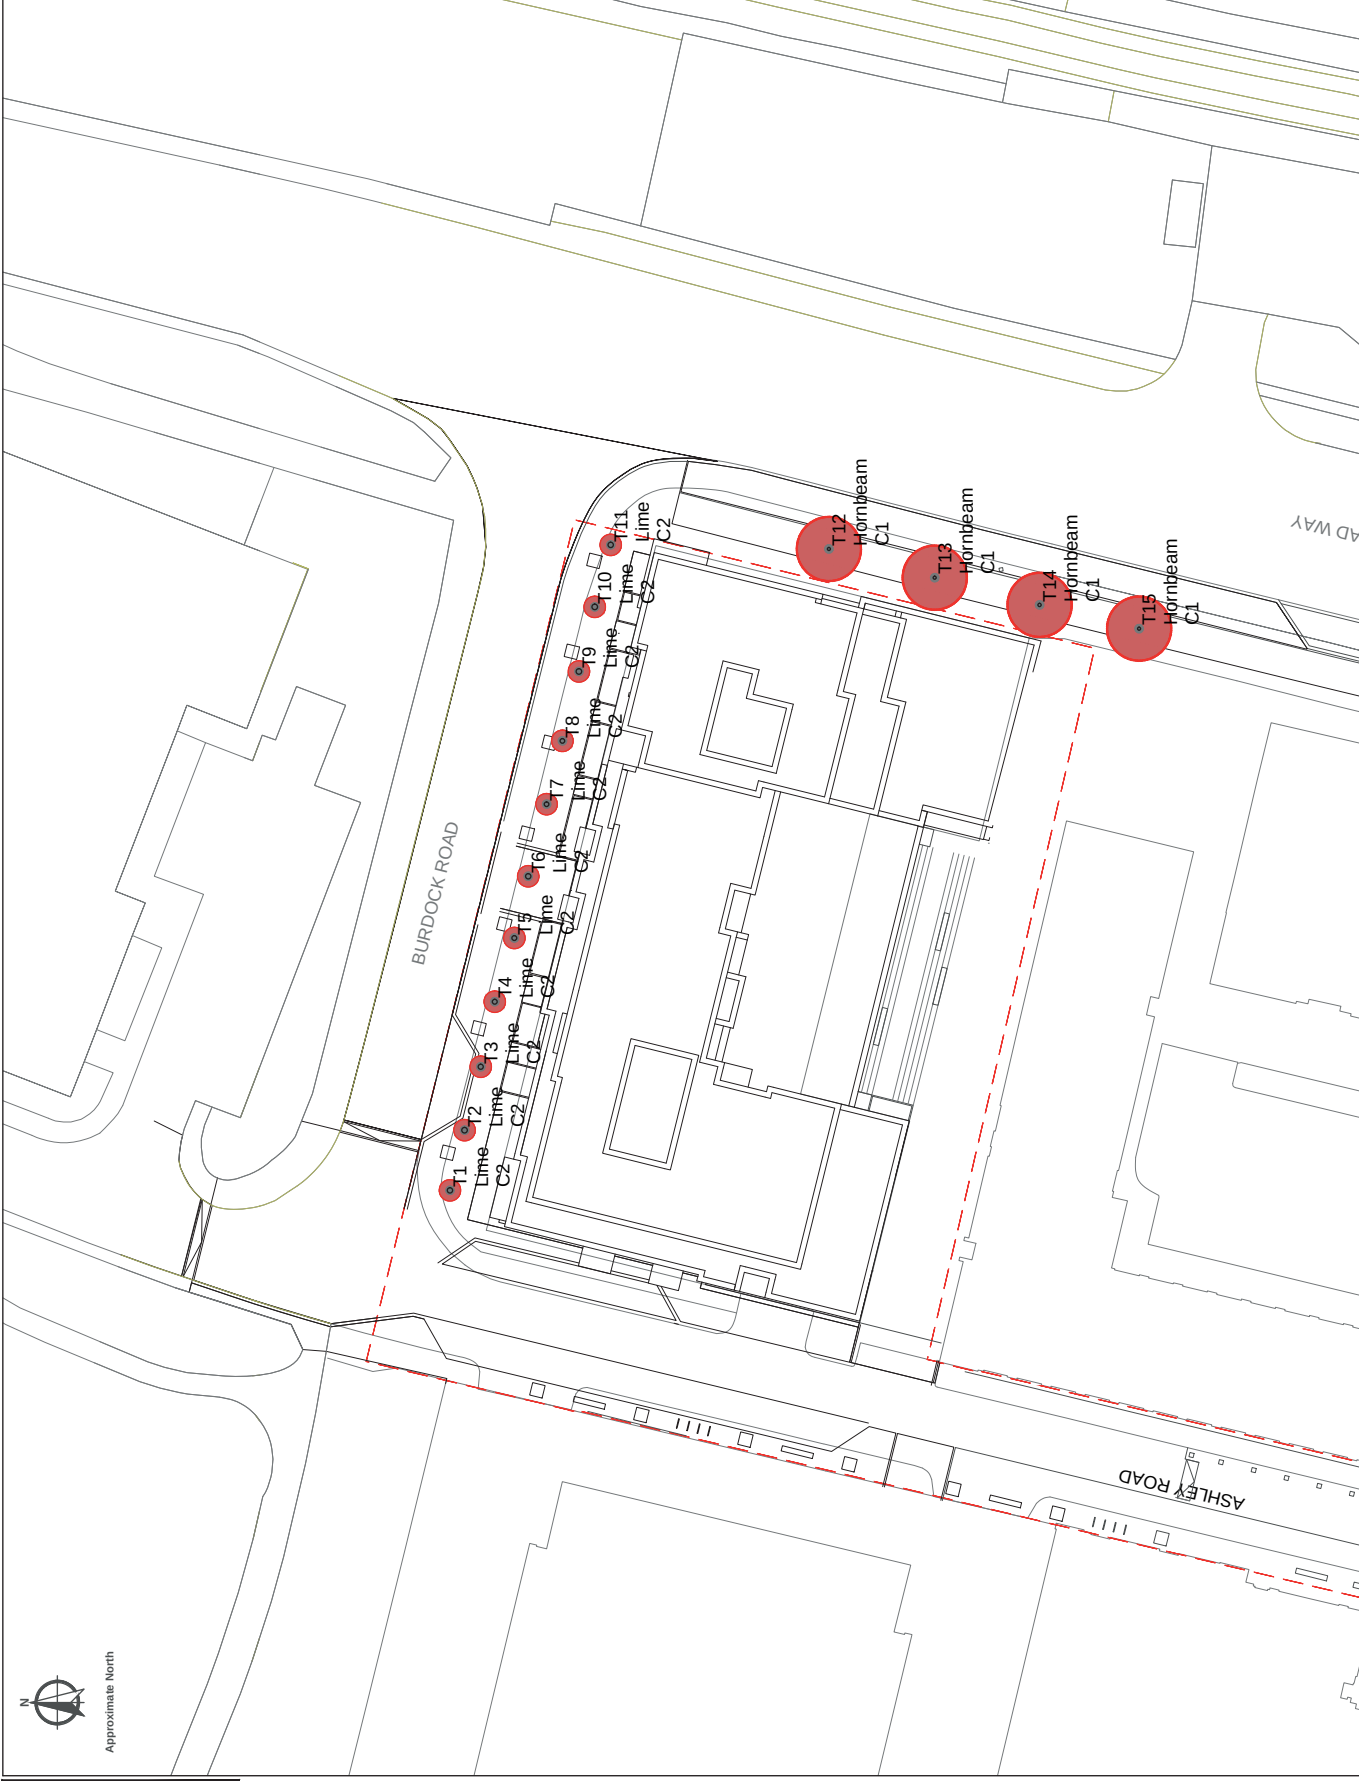

Rev	Date	Description	By	Chk	App
A	28/11/2017	First Draft	CR	JM	JM
B	07/04/2017	Revision to reflect removal of T1 - T15	CR	JM	JM

Notes: 1. To be printed in colour on A3 paper.
2. Tree positions T16 - T23 are approximate and should not be relied upon. If the position of these features is of importance then a traceable source will be so marked.

WSP | **PARSONS
BRINCKERHOFF**

1 Capital Quarter
Tyndal Street
Cardiff
CF10 4BZ


Tel: 44-(0)29-207 69225

Client: Notting Hill
Home Ownership Ltd
Project: Ashley Road

TREE PROTECTION PLAN

Drawn:	CR	Checked:	JM
Designed:	CR	Approved:	JM
Date:	07/04/2017	Scale:	1:500 A3 Sheet
Project Number	Drawing Number		
70022931	2931-ARB-03		B
© WSP UK Ltd			

TECHNICALLY APPROVED

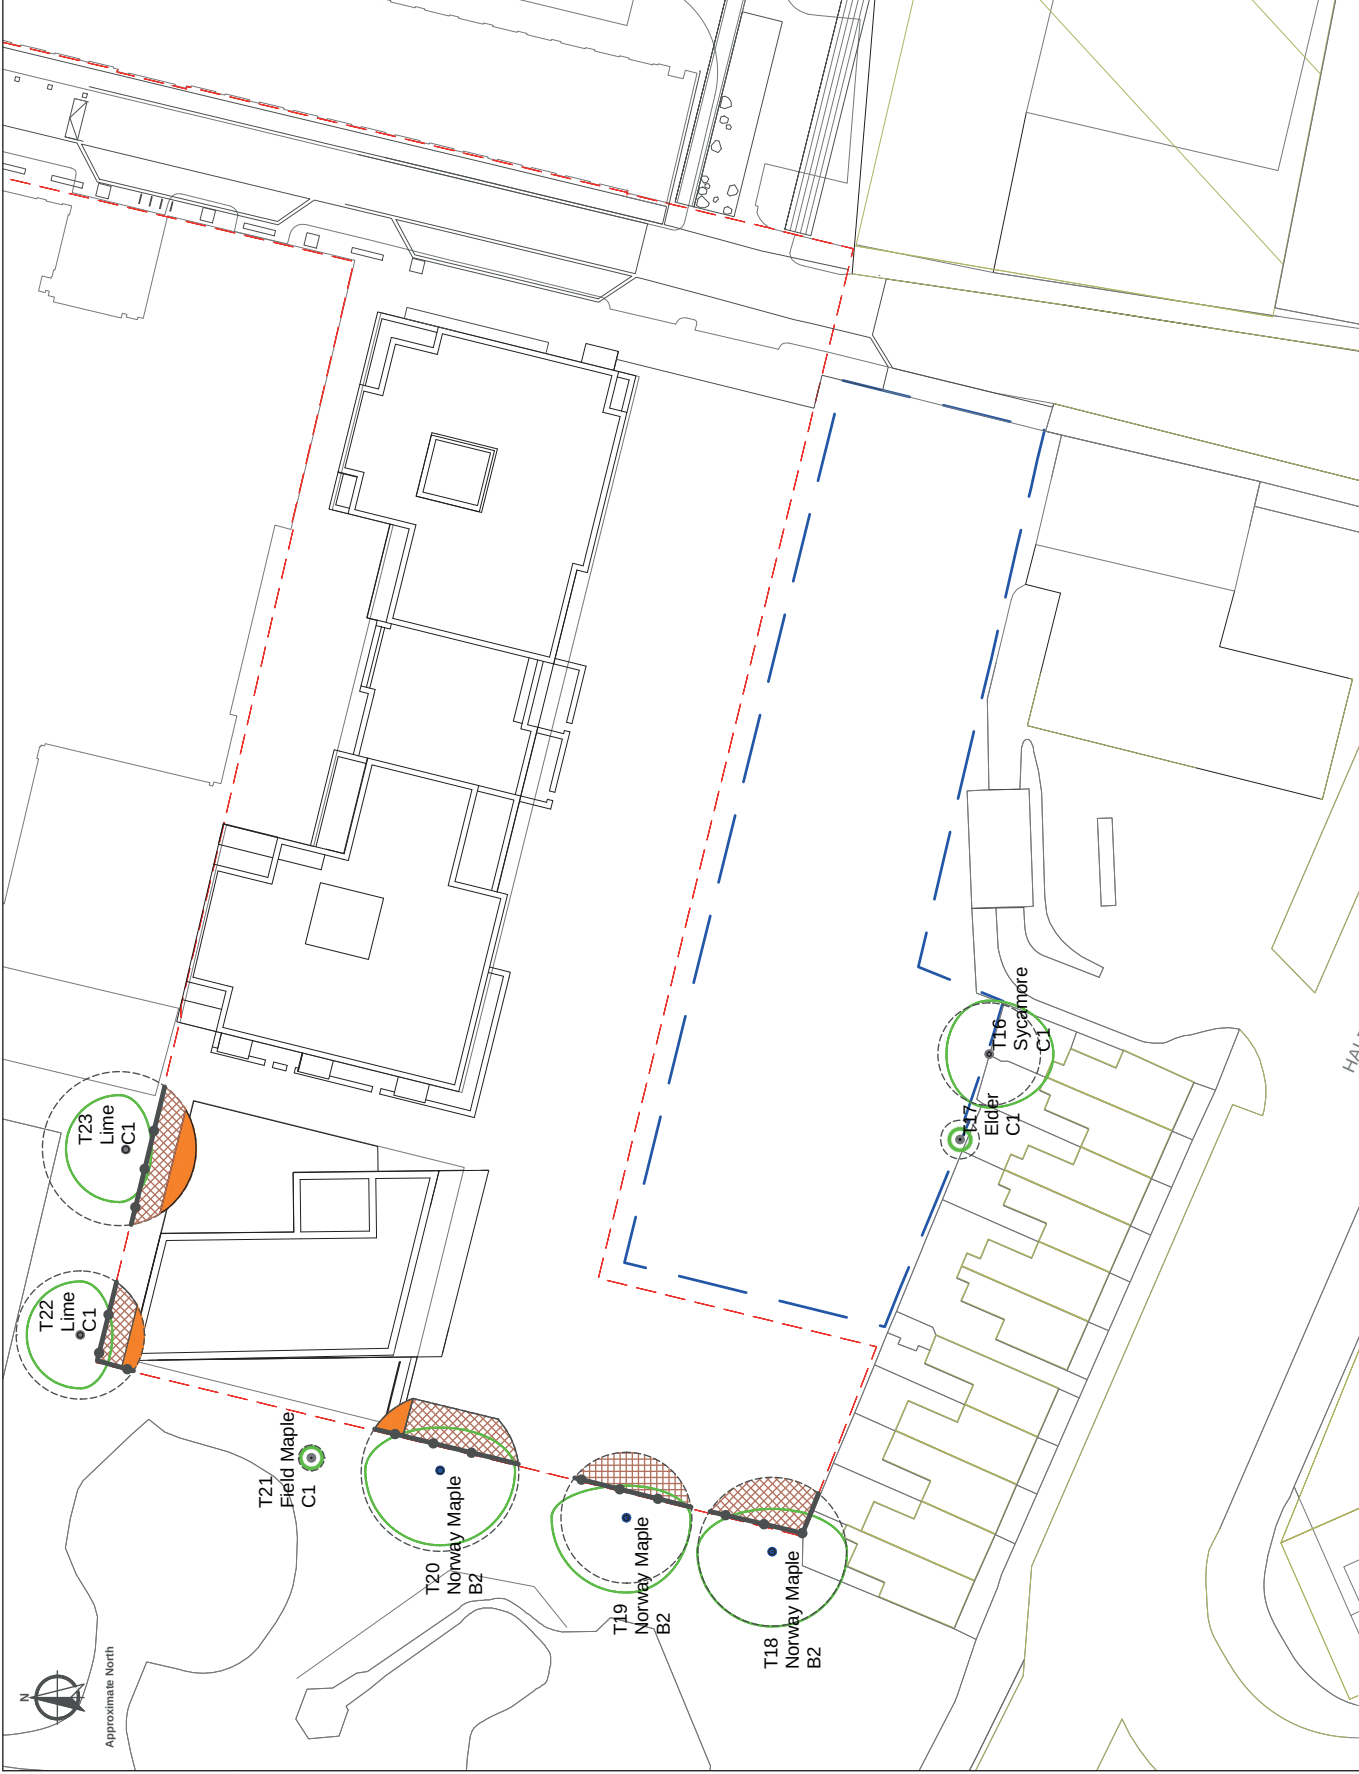

KEY

PREFIX

TREE

T

CATEGORY GRADING

B CATEGORY

C CATEGORY

ATTRIBUTES

INDICATIVE ROOT PROTECTION AREA

INDICATIVE TREE CANOPY

TREE PROTECTION FENCING

GROUND PROTECTION

INCURSION INTO ROOT PROTECTION AREA

OTHER ATTRIBUTES

SITE BOUNDARY

OTHER LAND IN APPLICANT'S OWNERSHIP

PROPOSED BUILDINGS/STRUCTURES

EXISTING BUILDINGS/STRUCTURES

0m 5 10 15 20 25m

Metres

SHEET LAYOUT:

Revised

70022931

2931-ARB-03

B

1 Capital Quarter
Tynwald Street
Carnegie
CF10 4BZ

WSP

PARSONS
BRINCKERHOFF

Tel: 44-(0)29 207 69235

Client

Notting Hill
Home Ownership Ltd

Ashley Road

Tree Protection Plan

Technically Approved

Drawn: CR

Checked: JM

Designed: CR

Approved: JM

Date: 07/04/2017

Scale: 1:500

A3

Sheet: 2 of 2

Project Number: 70022931

Revision Number: 2931-ARB-03

B

© WSP UK Ltd