
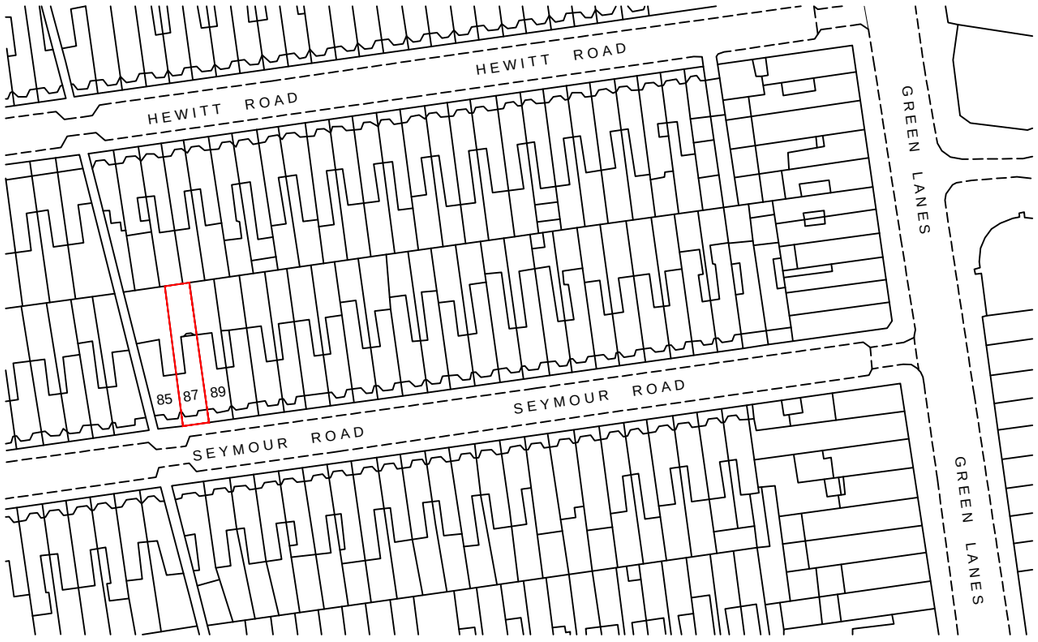


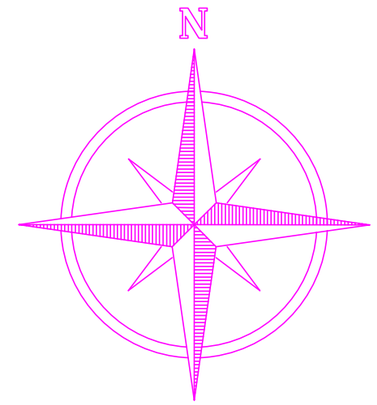

LOCATION PLAN

SCALE: 1:1250

1:1250

5 20

0 10 50 100 Meter

REFERENCE DRAWINGS

GENERAL NOTES

This drawing is for planning use only do not use this drawing for any purpose other than that for which it was issued.
Structural Design and Building Control Approval is required before construction commences.
This drawing is subject to copyright do not reproduce this drawing without prior permission.

No	DATE	REVISION	BY	CHK

CONSULTANT

CIVILS CONSULTING LTD.

CIVIL ENGINEERS
STRUCTURAL ENGINEERS
ARCHITECTURAL DESIGNERS

Contact: 07947249323

DRAWN: SH
CHECKED: A.R
PROJECT NO.

CLIENT/PROJECT
FIRST FLOOR FLAT
87b Seymour Road London N8 0BH

TITLE
SITE LOCATION

DRAWING No. D12
SCALE: 1:1250
DATE: 21-11-2022