



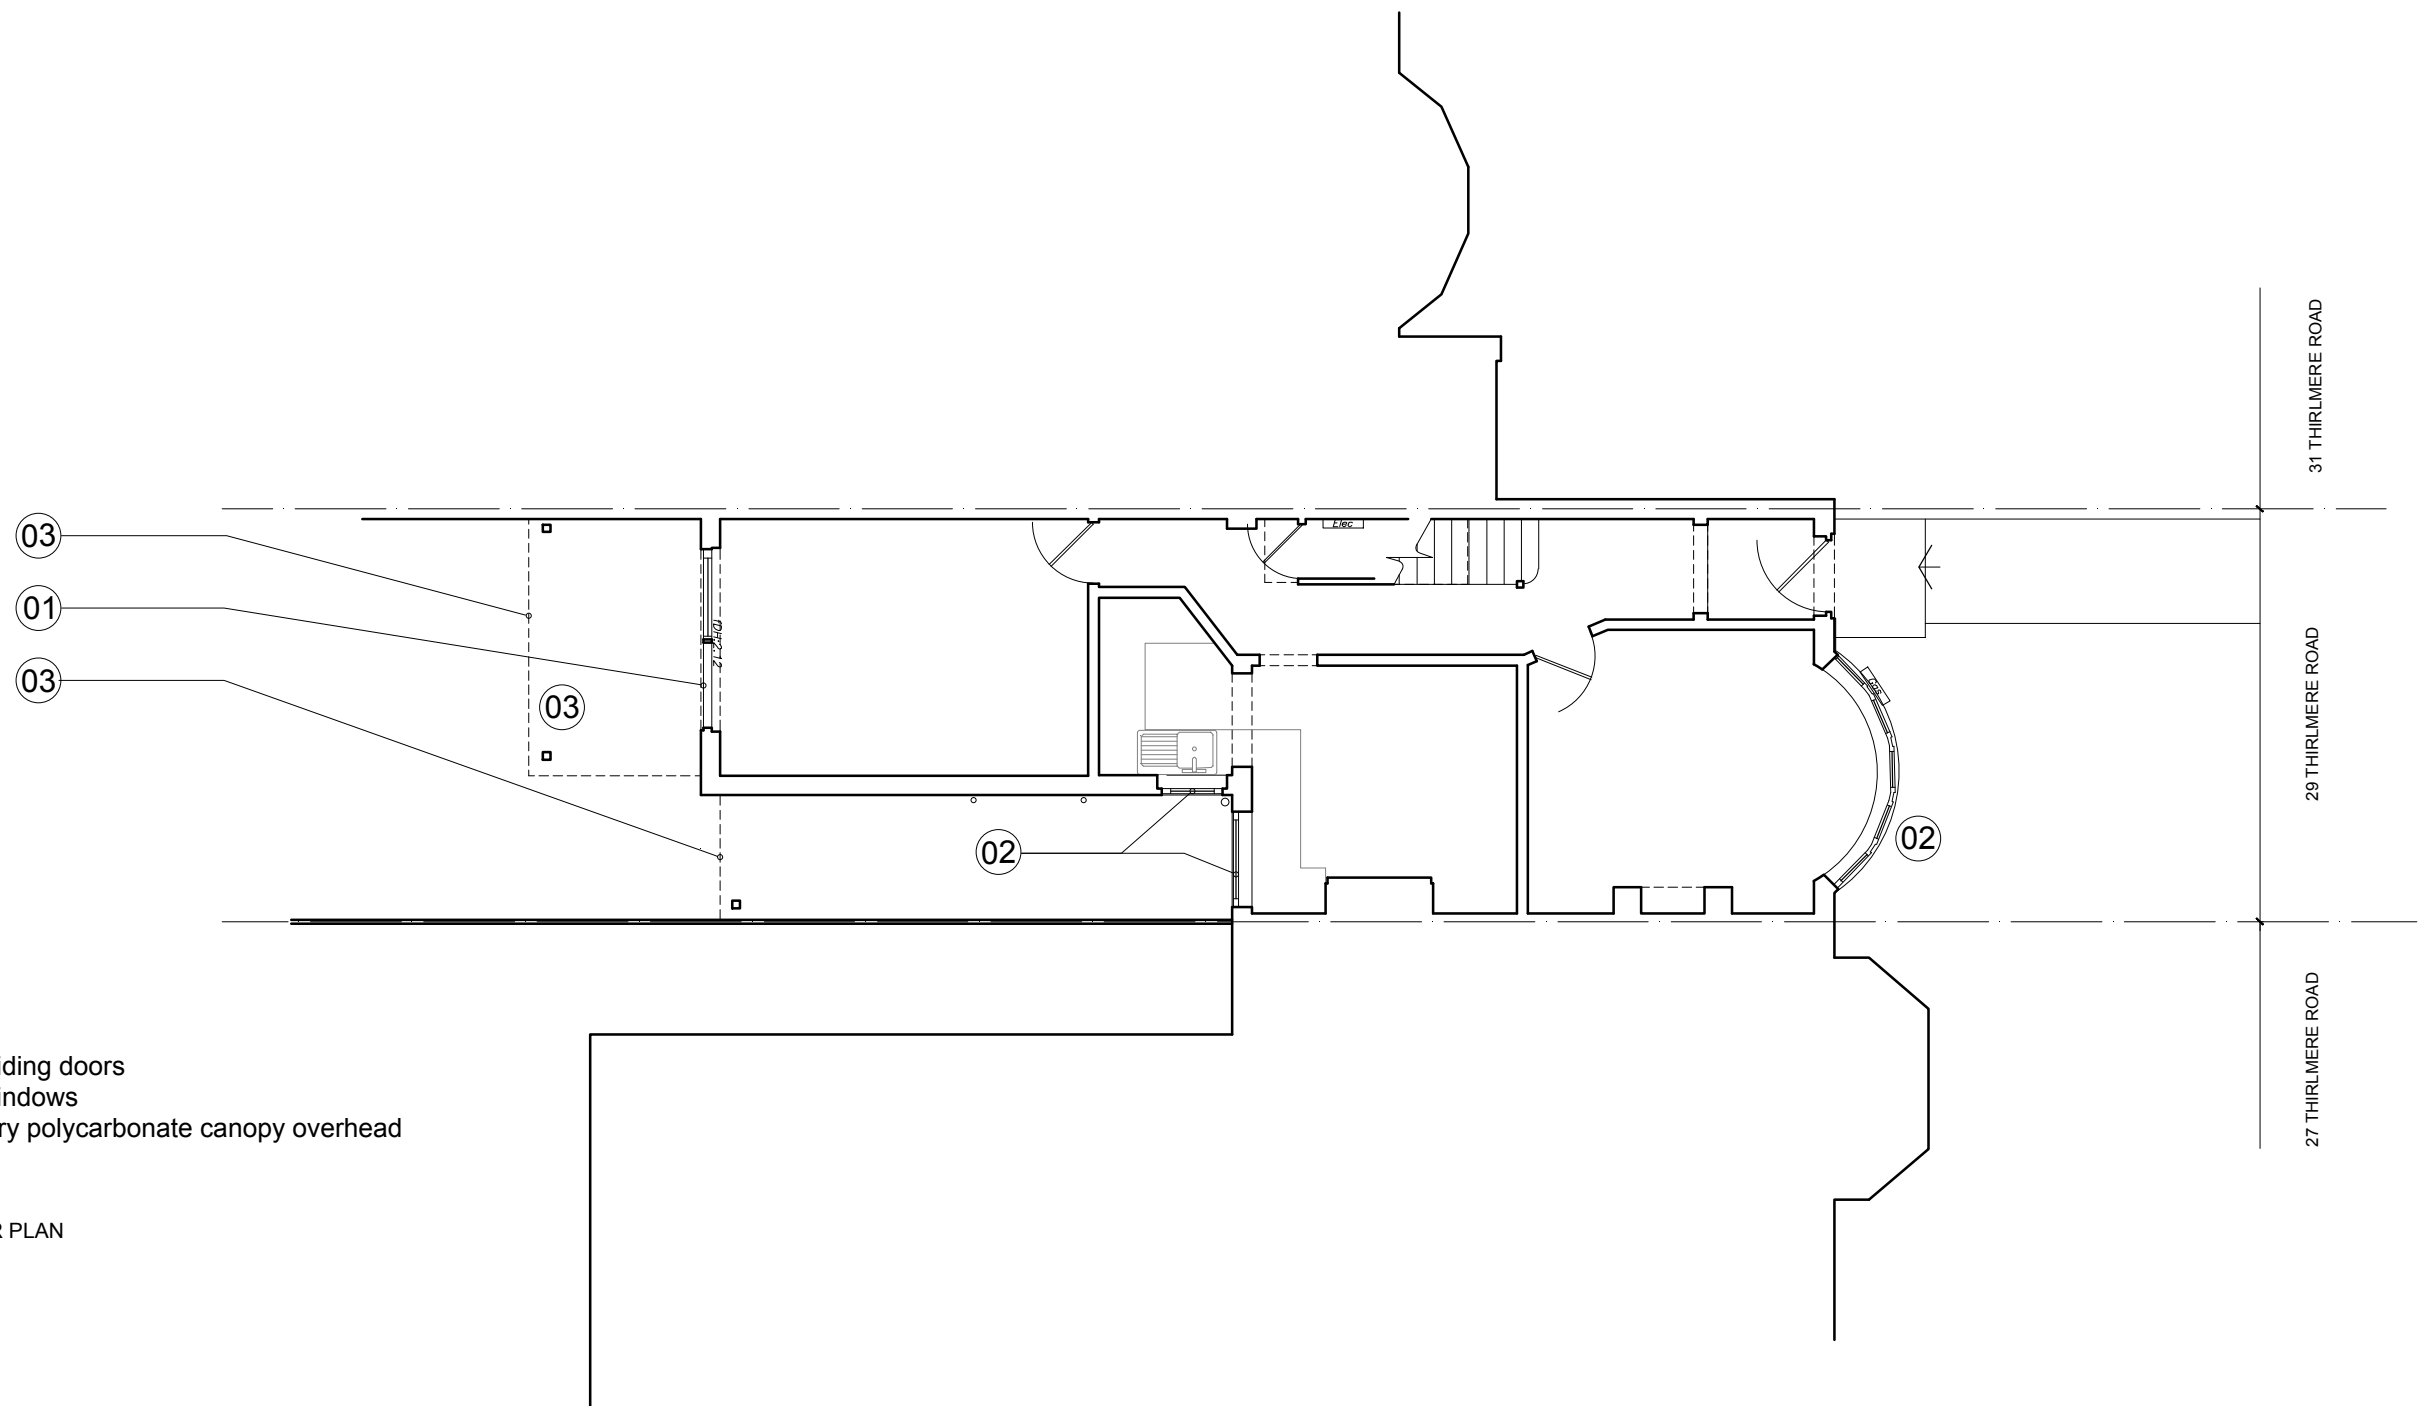

Notes

- 1. Existing uPVC sliding doors
- 2. Existing uPVC windows
- 3. Existing temporary polycarbonate canopy overhead

EXISTING FIRST FLOOR PLAN

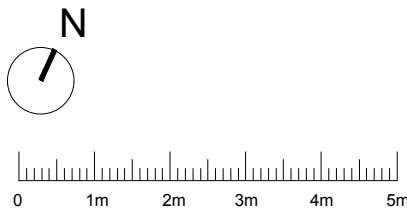

NOTES:

- 1. Do not scale from this drawing
- 2. Check all levels and dimensions on site before executing work
- 3. Report any discrepancy to the Client immediately
- 4. Execute all work in accordance with all laws, regulations and by-laws

REVISIONS:

SHER+WHITE LTD


CONTACT:

Deborah Sher 07966 205 219
Gemma White 07711 605 633

PROJECT:
29 Thirlmere Road
K & G Khatib-Chahidi

DRAWING:
EXISTING GROUND FLOOR PLAN
2206/EX.01


format:	scale:	date:
A3	1:100	DEC.22

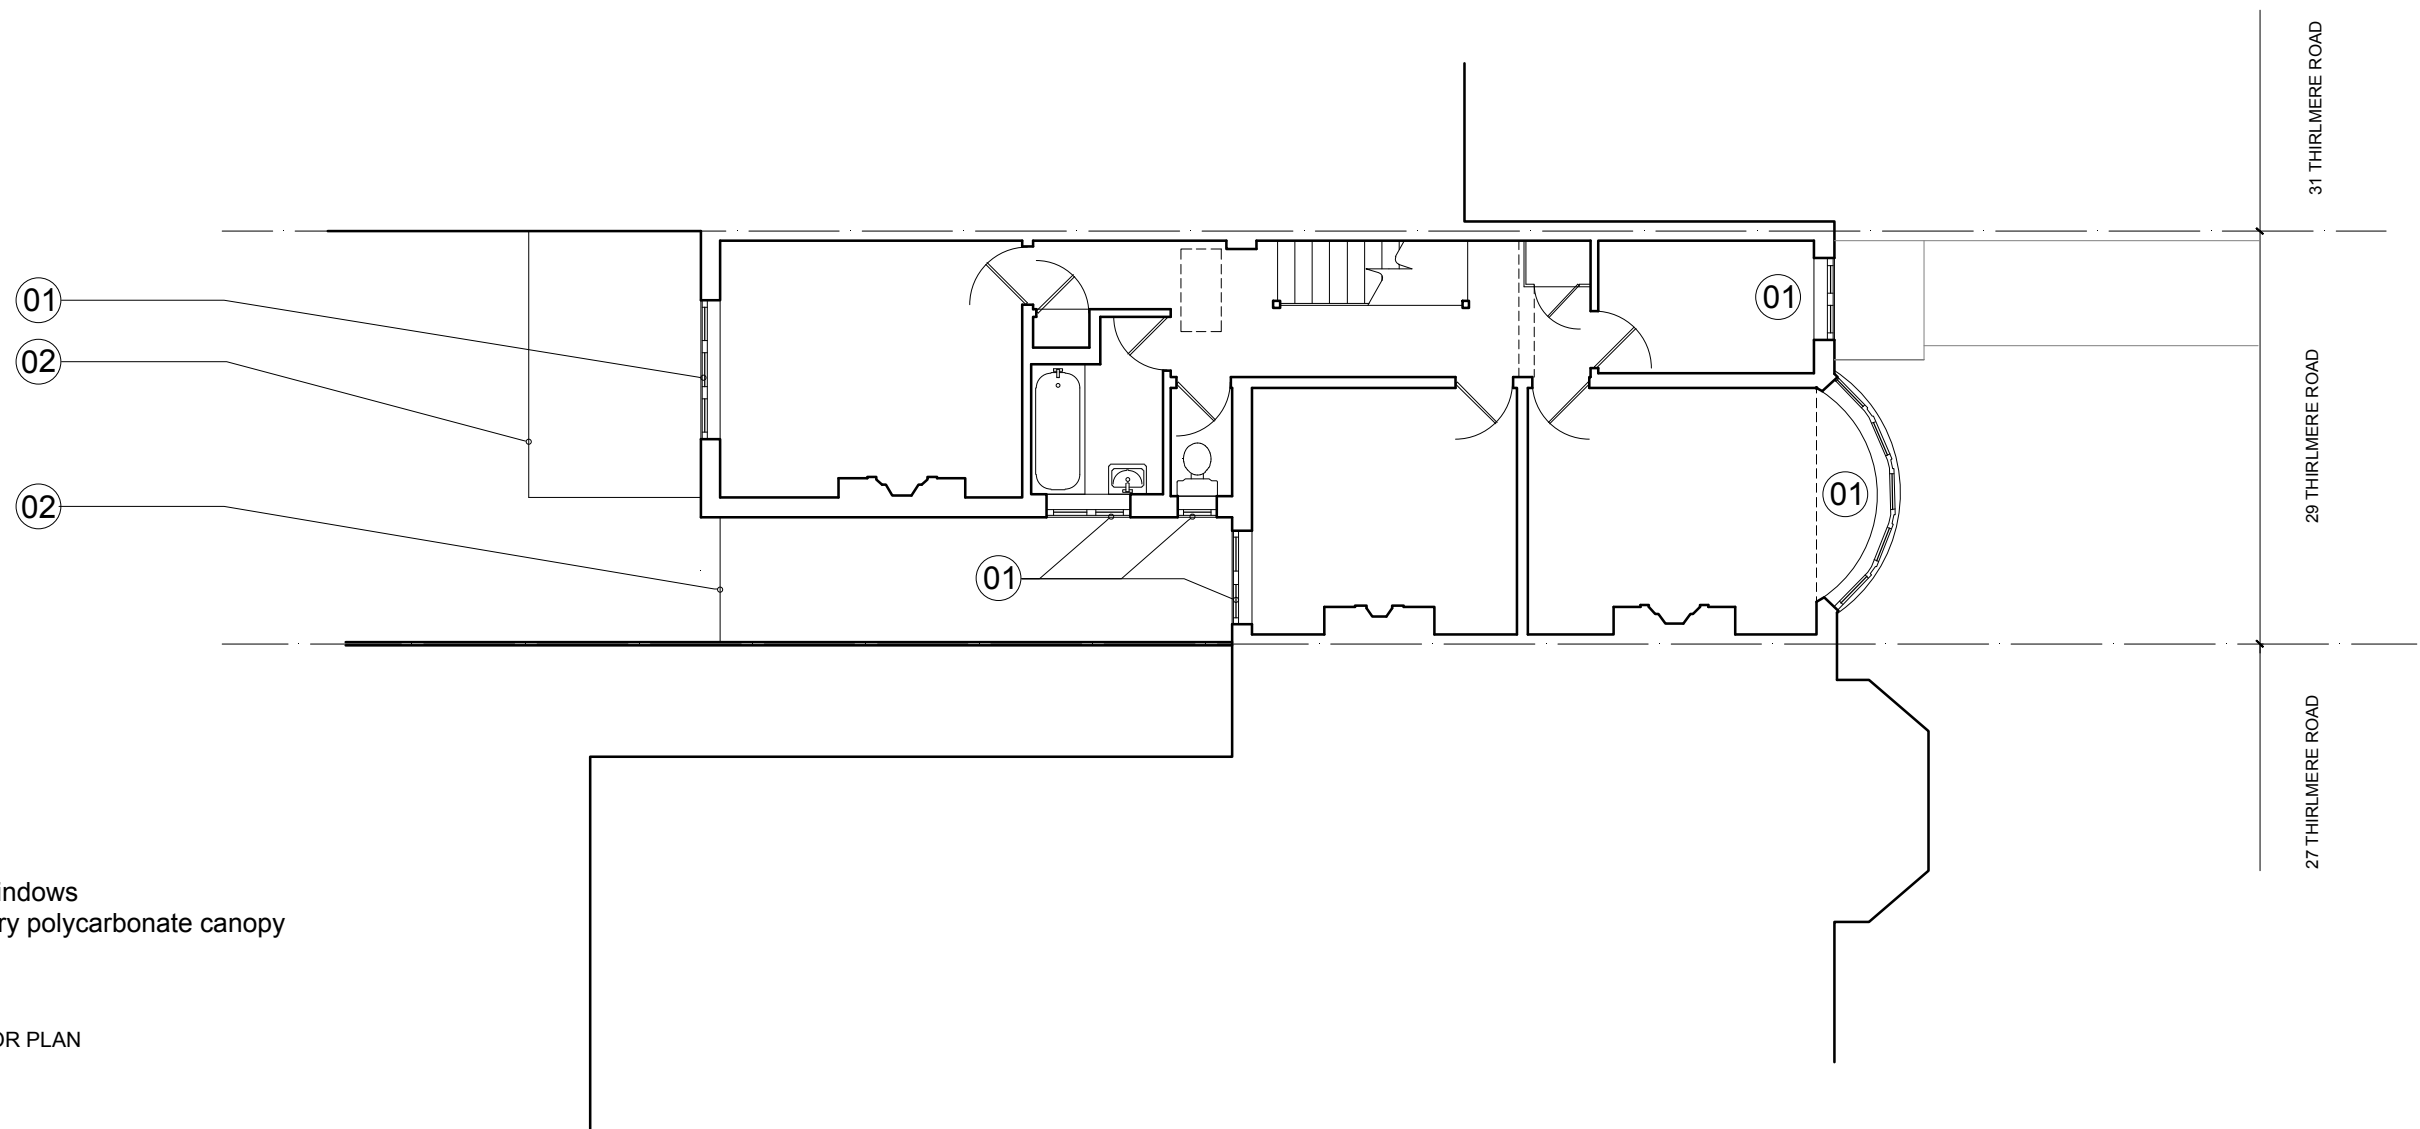

Notes

- Existing uPVC windows
- Existing temporary polycarbonate canopy

EXISTING GROUND FLOOR PLAN

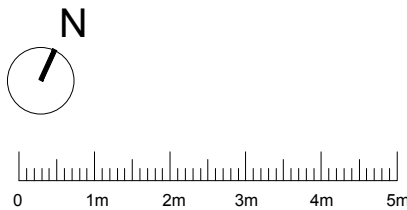

NOTES:

- Do not scale from this drawing
- Check all levels and dimensions on site before executing work
- Report any discrepancy to the Client immediately
- Execute all work in accordance with all laws, regulations and by-laws

REVISIONS:

SHER + WHITE LTD


CONTACT:

Deborah Sher 07966 205 219
Gemma White 07711 605 633

PROJECT:
29 Thirlmere Road
K & G Khatib-Chahidi

DRAWING:
EXISTING FIRST FLOOR PLAN
2206/EX.02


format:	scale:	date:
A3	1:100	DEC.22

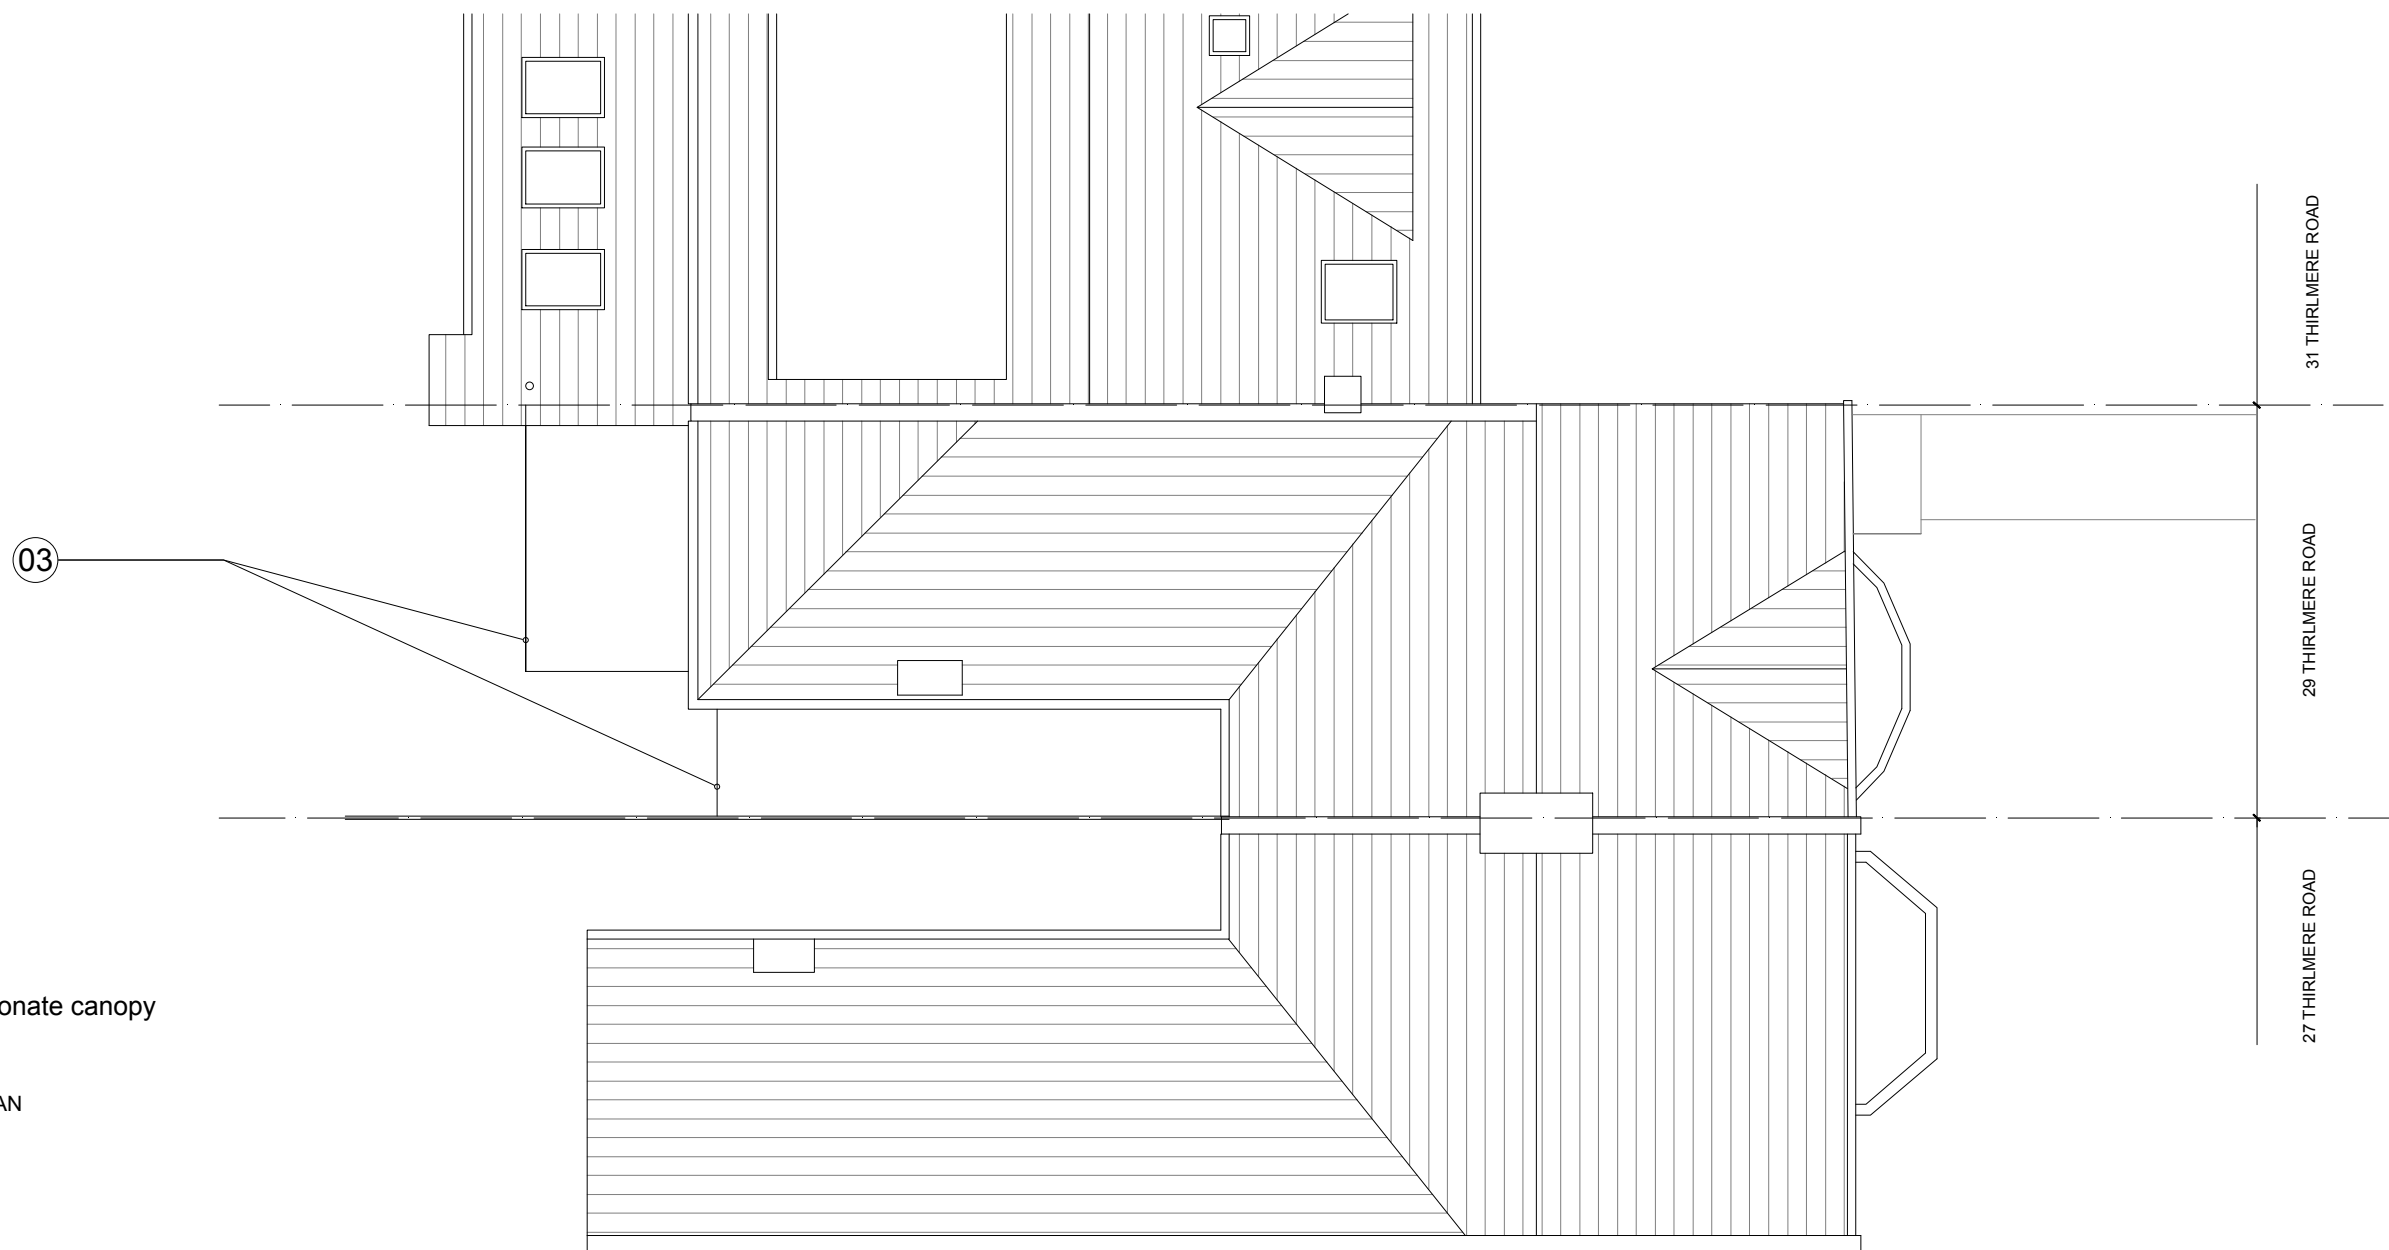

Notes

- 1. Existing polycarbonate canopy

EXISTING ROOF PLAN

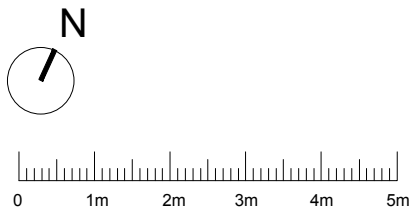

NOTES:

- 1. Do not scale from this drawing
- 2. Check all levels and dimensions on site before executing work
- 3. Report any discrepancy to the Client immediately
- 4. Execute all work in accordance with all laws, regulations and by-laws

REVISIONS:

SHER+WHITE LTD

CONTACT:

Deborah Sher 07966 205 219
Gemma White 07711 605 633

PROJECT:
29 Thirlmere Road
K & G Khatib-Chahidi

DRAWING:
EXISTING ROOF PLAN
2206/EX.03


format:	scale:	date:
A3	1:100	DEC.22



EXISTING FRONT ELEVATION / GARDEN SECTION



EXISTING FRONT ELEVATION - FROM STREET

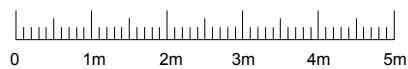

NOTES:

- 1. Do not scale from this drawing
- 2. Check all levels and dimensions on site before executing work
- 3. Report any discrepancy to the Client immediately
- 4. Execute all work in accordance with all laws, regulations and by-laws

REVISIONS:

SHER + WHITE LTD

CONTACT:

Deborah Sher 07966 205 219
Gemma White 07711 605 633

PROJECT:
29 Thirlmere Road

K & G Khatib-Chahidi


DRAWING:
EXISTING FRONT ELEVATION

2206/EX.04

format:	scale:	date:
A3	1:100	DEC.22




EXISTING REAR ELEVATION

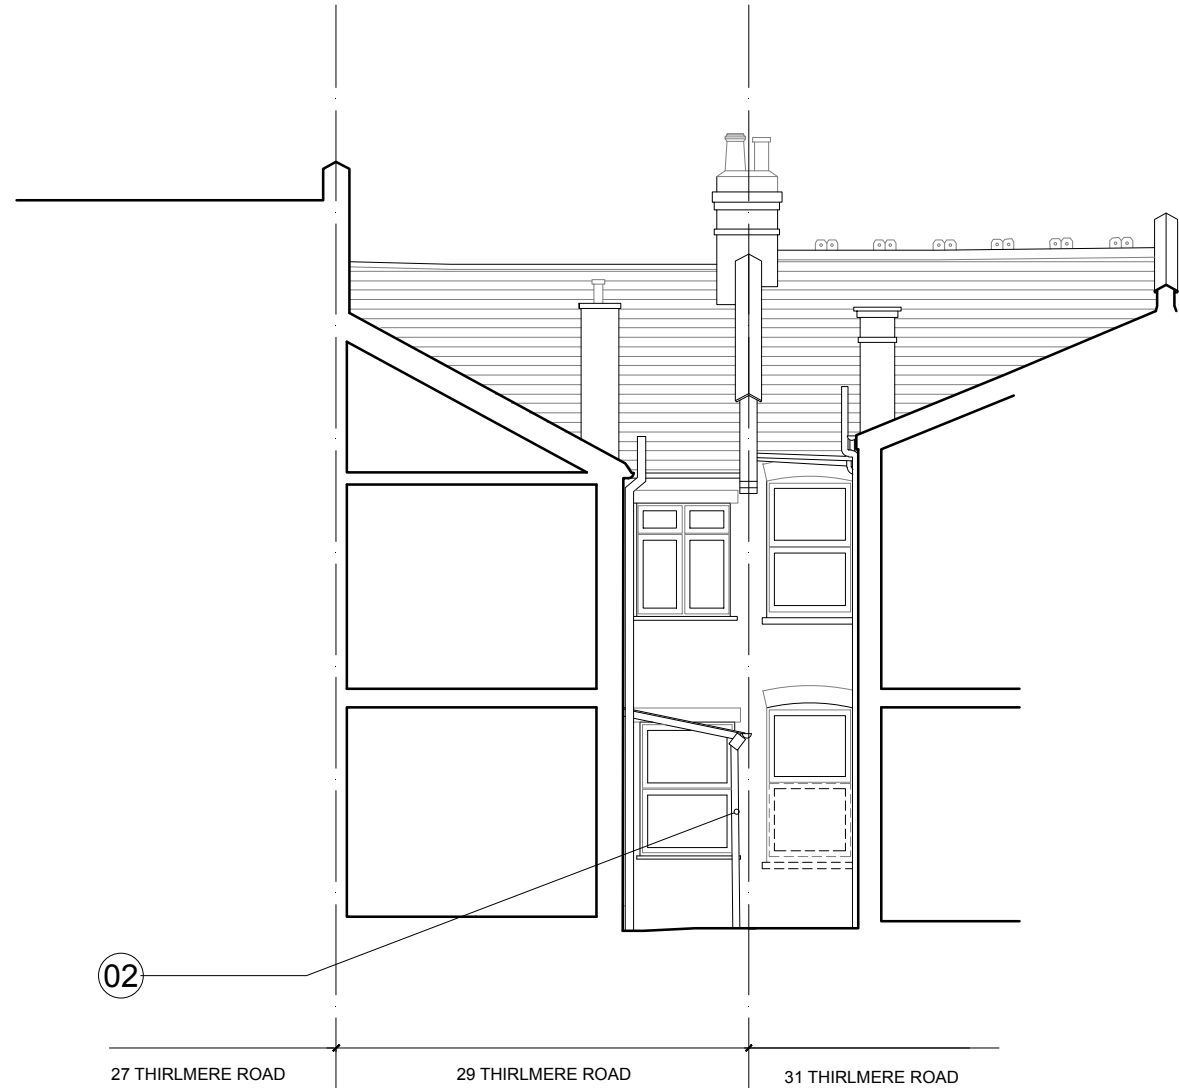

EXISTING SECTION A-A

Notes

1. Existing uPVC sliding doors
2. Existing uPVC windows
3. Existing temporary polycarbonate canopy overhead

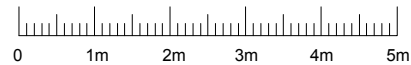

NOTES:

1. Do not scale from this drawing
2. Check all levels and dimensions on site before executing work
3. Report any discrepancy to the Client immediately
4. Execute all work in accordance with all laws, regulations and by-laws

REVISIONS:

SHER + WHITE LTD

CONTACT:

Deborah Sher 07966 205 219
Gemma White 07711 605 633

PROJECT:

29 Thirlmere Road

K & G Khatib-Chahidi

DRAWING:

EXISTING REAR ELEVATION AND CROSS SECTION

2206/EX.05

format:


A3

scale:

1:100

date:


DEC.22

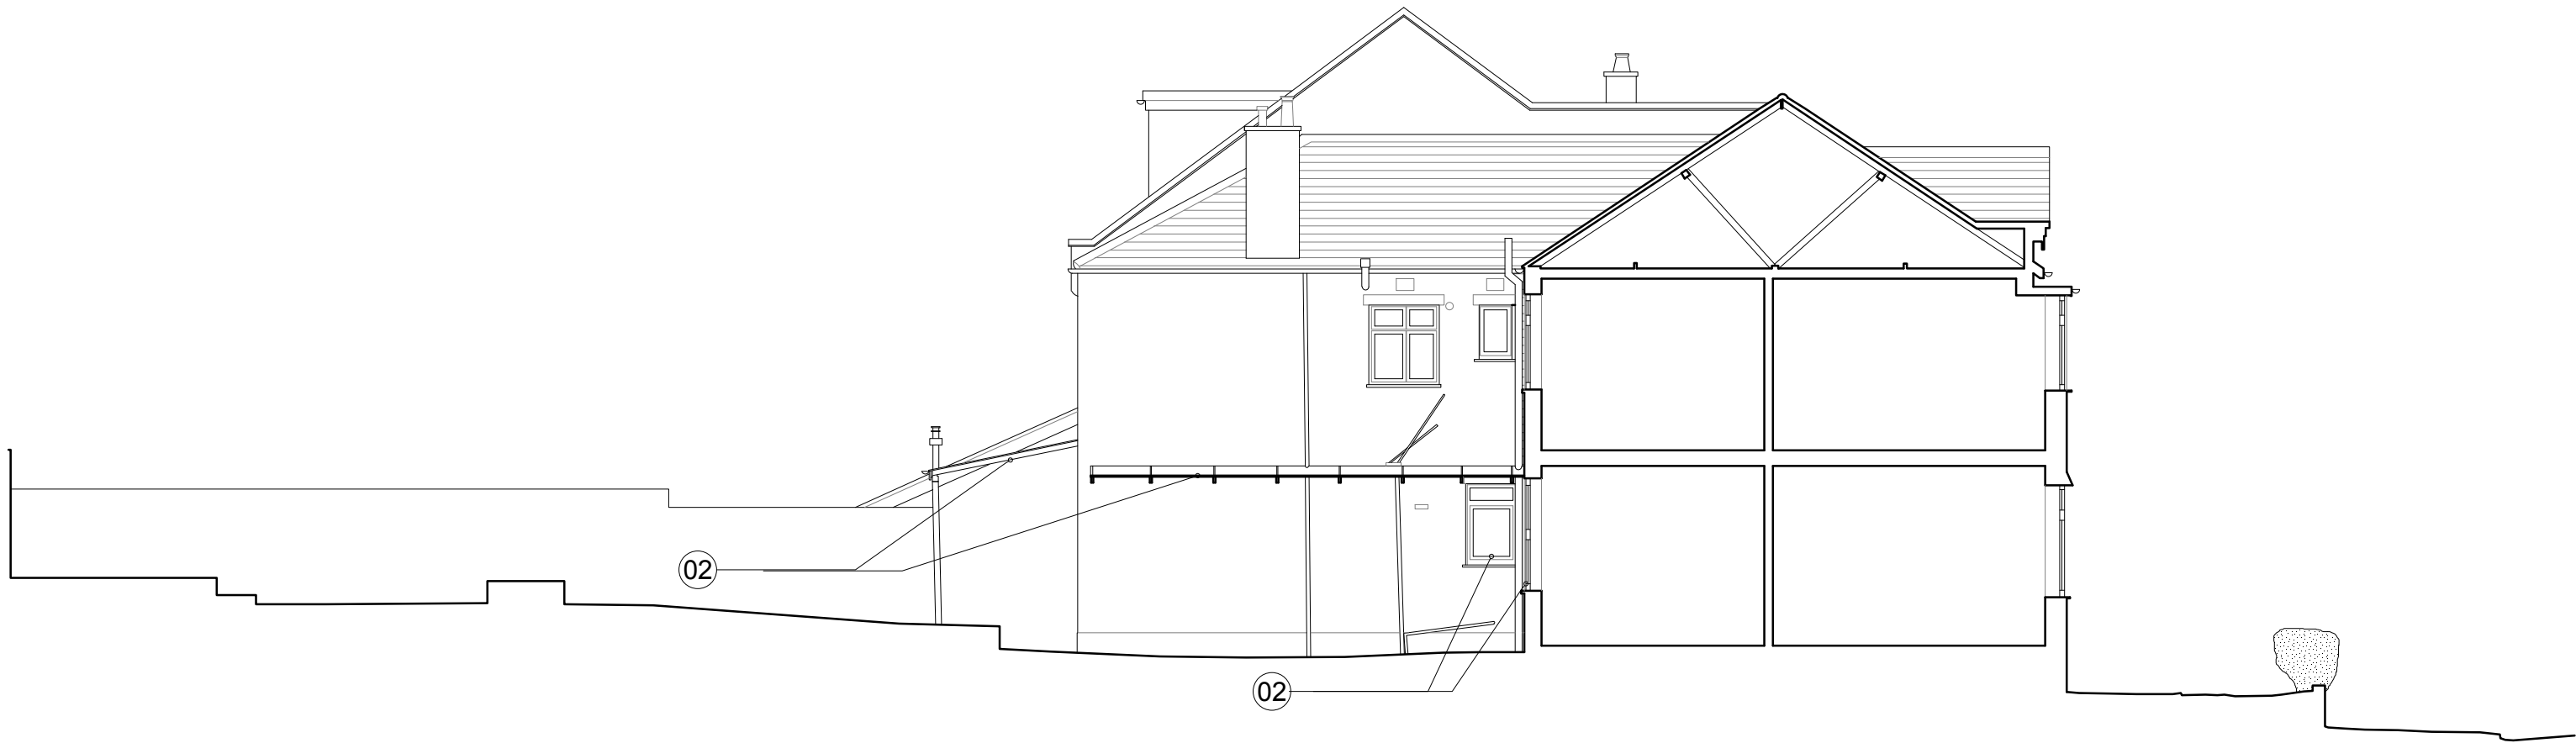

EXISTING SIDE ELEVATION / SECTION B-B

Notes

- Existing uPVC window
- Existing temporary polycarbonate canopy overhead

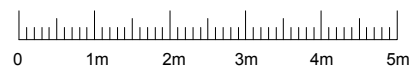

NOTES:

- Do not scale from this drawing
- Check all levels and dimensions on site before executing work
- Report any discrepancy to the Client immediately
- Execute all work in accordance with all laws, regulations and by-laws

REVISIONS:

SHER + WHITE LTD

CONTACT:

Deborah Sher 07966 205 219
Gemma White 07711 605 633

PROJECT:
29 Thirlmere Road

K & G Khatib-Chahidi

DRAWING:
EXISTING SIDE ELEVATION

2206/EX.06

format:

A3

scale:

1:100

date:

DEC.22