




- NOTES:
- 1. NEW REAR, SIDE-RETURN INFILL EXTENSION
 - 2. NEW FIXED, GLAZED POP-OUT WINDOW
 - 3. NEW PPC ALUMINIUM SLIDING / FOLDING DOORS
 - 4. NEW BLACK CAST IRON RW DOWNPIPE
 - 5. LINE OF EXISTING IN RED DOTTED
 - 6. STEP LEVELS AND ARRANGEMENT AMENDED, FINISHES RENEWED
 - 7. NEW TIMBER BIN STORE
 - 8. NEW GARDEN WALLS AND ASSOCIATED FRONT GARDEN GATE

PROPOSED GROUND FLOOR PLAN

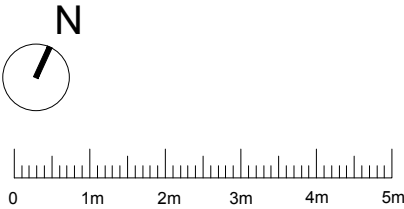

NOTES: 1. Do not scale from this drawing 2. Check all levels and dimensions on site before executing work 3. Report any discrepancy to the Client immediately 4. Execute all work in accordance with all laws, regulations and by-laws	REVISIONS:	SHER + WHITE LTD CONTACT: Deborah Sher 07966 205 219 Gemma White 07711 605 633	PROJECT: 29 Thirlmere Road K & G Khatib-Chahidi	DRAWING: PROPOSED GROUND FLOOR PLAN 2206/PL.01		
				format: A3	scale: 1:100	date: DEC.22

- NOTES:
- 1. NEW REAR, SIDE-RETURN INFILL EXTENSION
 - 2. NEW FIXED, GLAZED POP-OUT WINDOW
 - 3. NEW METAL CLADDING
 - 4. NEW SINGLE-PLY MEMBRANE ROOF
 - 5. NEW BLACK CAST IRON RW DOWNPIPE
 - 6. NEW METAL COPING
 - 7. GLAZED ROOF LIGHT

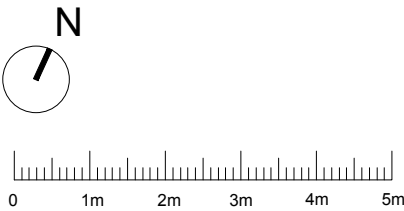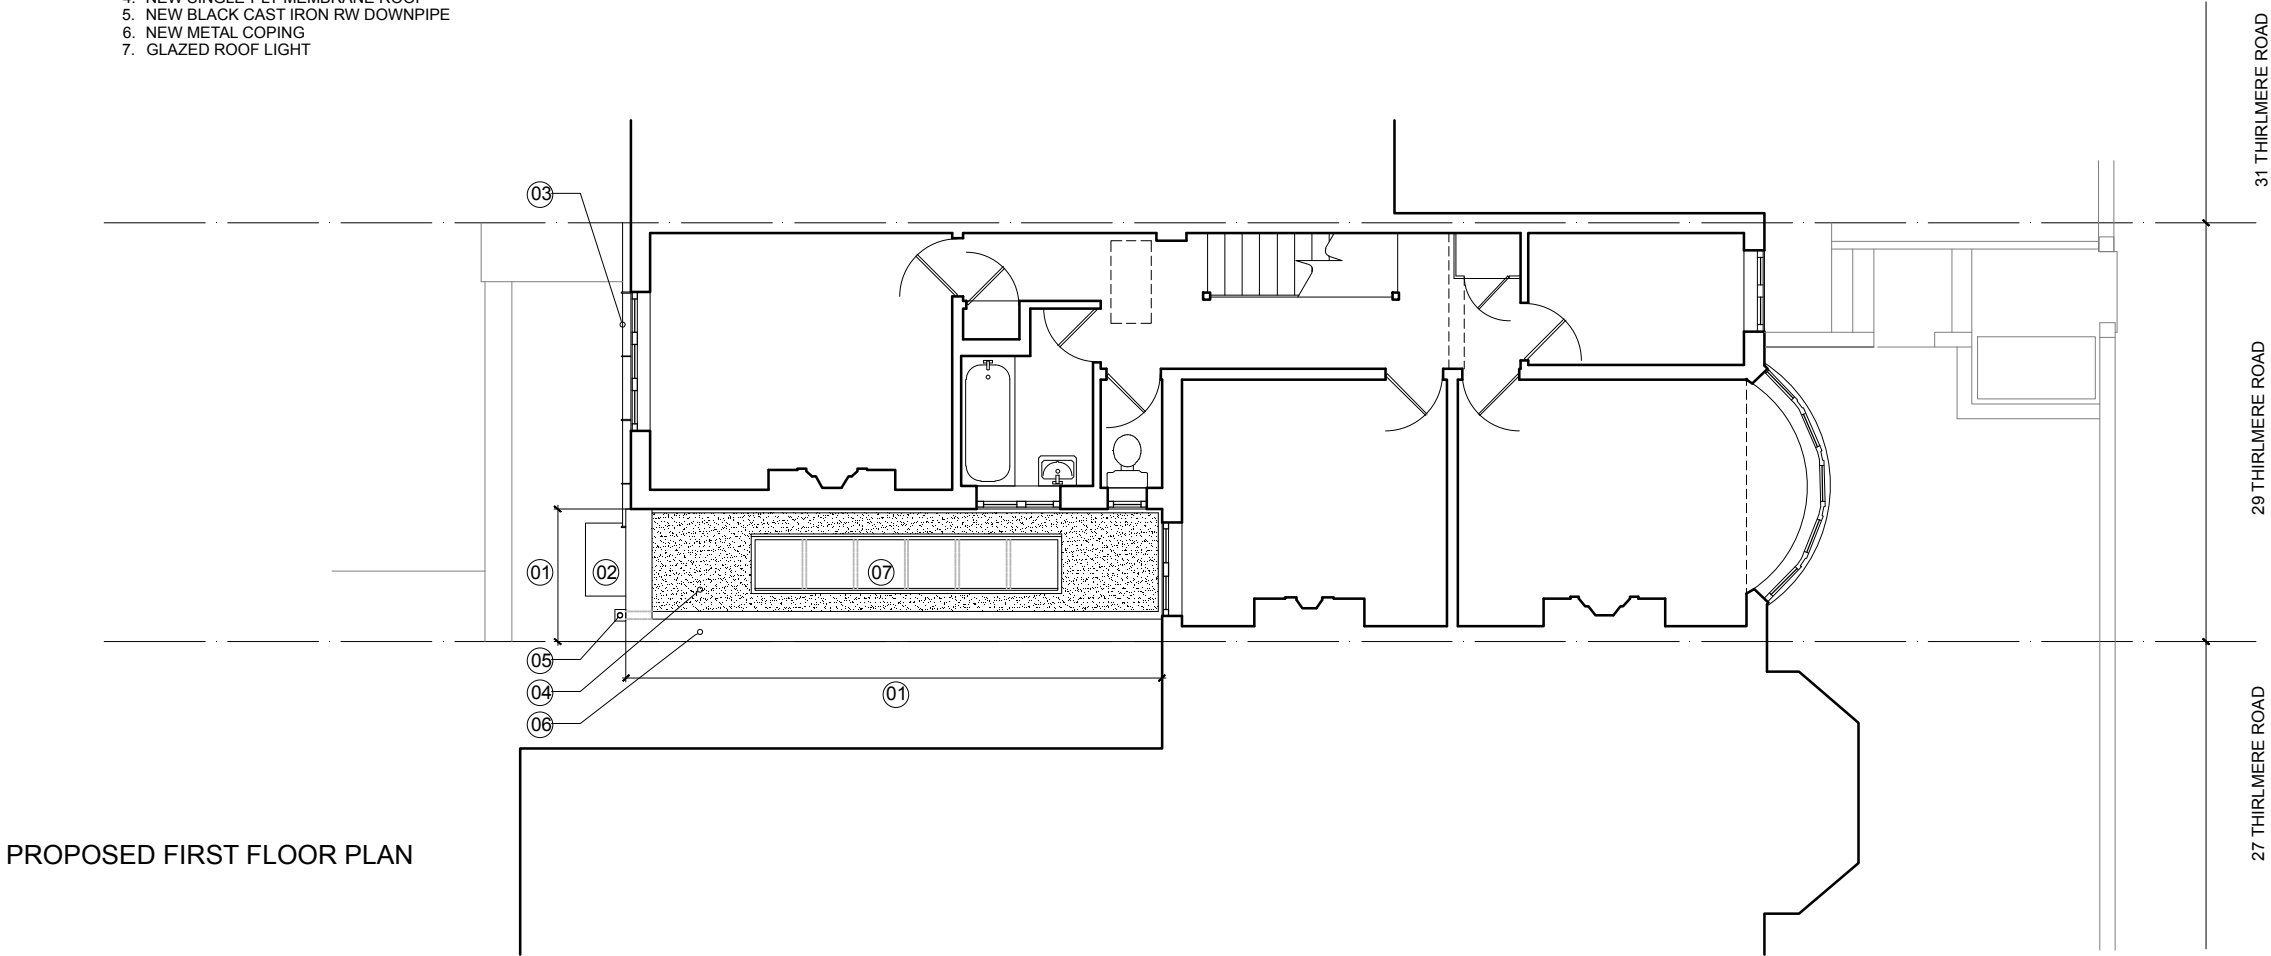

NOTES:

- 1. Do not scale from this drawing
- 2. Check all levels and dimensions on site before executing work
- 3. Report any discrepancy to the Client immediately
- 4. Execute all work in accordance with all laws, regulations and by-laws

REVISIONS:

SHER + WHITE LTD

CONTACT:



Deborah Sher 07966 205 219
Gemma White 07711 605 633

PROJECT:
29 Thirlmere Road
K & G Khatib-Chahidi

DRAWING:
PROPOSED FIRST FLOOR PLAN
2206/PL.02

format:	scale:	date:
A3	1:100	DEC.22

- NOTES:
- 1. NEW REAR, SIDE-RETURN INFILL EXTENSION
 - 2. NEW FIXED, GLAZED POP-OUT WINDOW
 - 3. EXISTING ROOF NOT AMENDED
 - 4. NEW SINGLE-PLY MEMBRANE ROOF
 - 5. NEW BLACK CAST IRON RW DOWNPIPE
 - 6. NEW METAL COPING
 - 7. GLAZED ROOF LIGHT

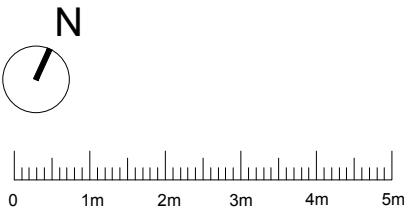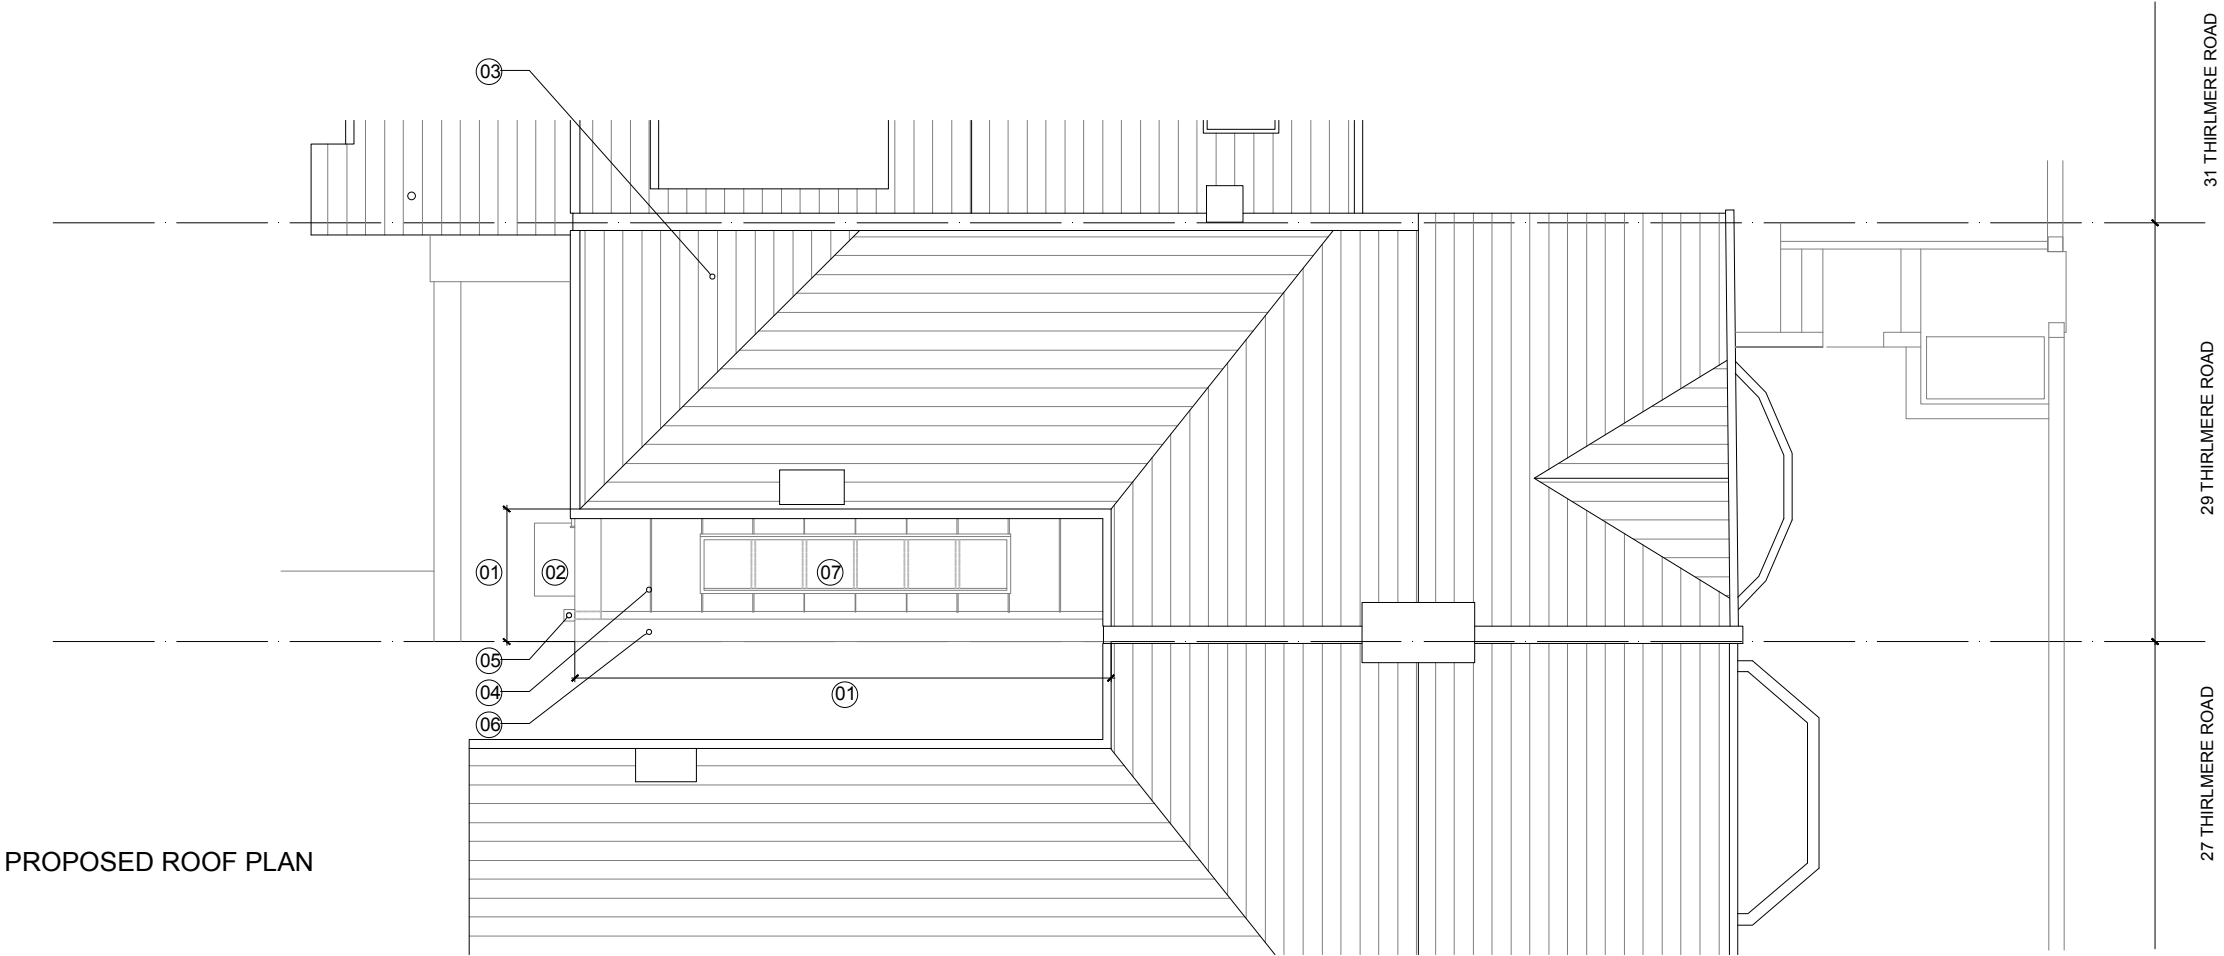

NOTES:

- 1. Do not scale from this drawing
- 2. Check all levels and dimensions on site before executing work
- 3. Report any discrepancy to the Client immediately
- 4. Execute all work in accordance with all laws, regulations and by-laws

REVISIONS:

SHER+WHITE LTD

CONTACT:

Deborah Sher 07966 205 219
Gemma White 07711 605 633

PROJECT:
29 Thirlmere Road
K & G Khatib-Chahidi

DRAWING:
PROPOSED ROOF PLAN
2206/PL.03

format:	scale:	date:
A3	1:100	DEC.22


- NOTES:
- 1. EXISTING ENTRANCE LEVELS AMENDED, FINISHES RENEWED, FRONT GARDEN LEVEL RETAINED
 - 2. NEW GARDEN WALL
 - 3. NEW TIMBER BIN-STORE



PROPOSED FRONT ELEVATION / GARDEN SECTION



PROPOSED FRONT ELEVATION - FROM STREET

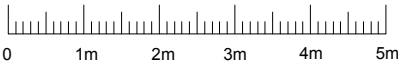

NOTES:

- 1. Do not scale from this drawing
- 2. Check all levels and dimensions on site before executing work
- 3. Report any discrepancy to the Client immediately
- 4. Execute all work in accordance with all laws, regulations and by-laws

REVISIONS:

SHER+WHITE LTD

CONTACT:

Deborah Sher 07966 205 219
Gemma White 07711 605 633

PROJECT:
29 Thirlmere Road
K & G Khatib-Chahidi


DRAWING:
PROPOSED FRONT ELEVATIONS
2206/PL.04

format:	scale:	date:
A3	1:100	DEC.22


- NOTES:
- 1. NEW REAR, SIDE-RETURN INFILL EXTENSION
 - 2. NEW FIXED, GLAZED POP-OUT WINDOW
 - 3. NEW PPC ALUMINIUM SLIDING / FOLDING DOORS
 - 4. NEW BLACK CAST IRON RW DOWNPIPE
 - 5. LINE OF EXISTING IN RED DOTTED
 - 6. NEW METAL WALL CLADDING
 - 7. GLAZED ROOFLIGHT
 - 8. SINGLE-PLY MEMBRANE PITCHED ROOF
 - 9. METAL COPING
 - 10. CONCRETE UPSTAND



PROPOSED REAR ELEVATION

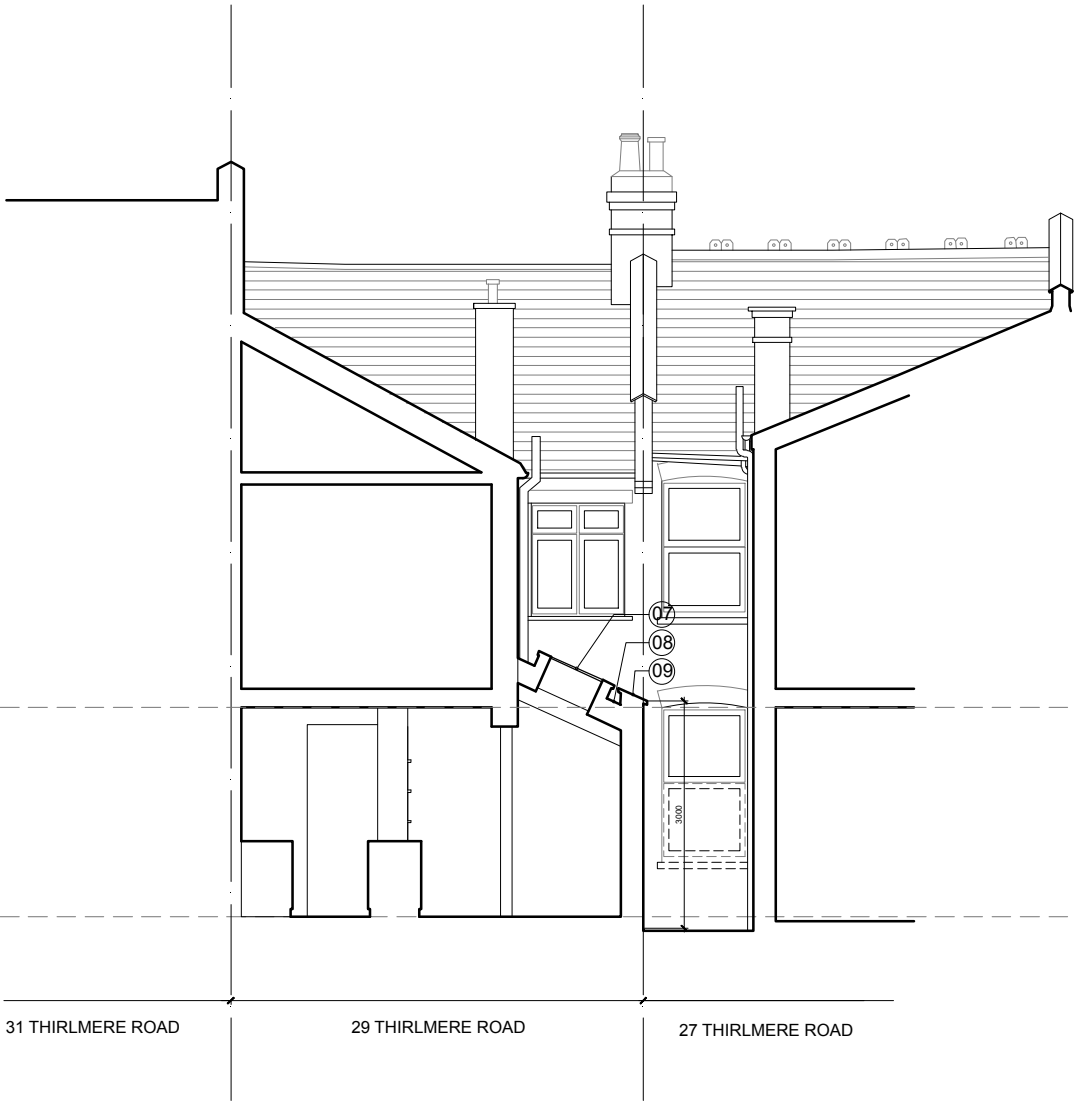

PROPOSED SECTION A-A

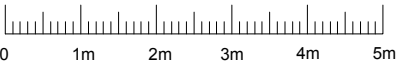

- NOTES:
- 1. Do not scale from this drawing
 - 2. Check all levels and dimensions on site before executing work
 - 3. Report any discrepancy to the Client immediately
 - 4. Execute all work in accordance with all laws, regulations and by-laws

REVISIONS:

SHER + WHITE LTD

CONTACT:


Deborah Sher 07966 205 219
Gemma White 07711 605 633

PROJECT:
29 Thirlmere Road
K & G Khatib-Chahidi


DRAWING:
PROPOSED REAR ELEVATION &
SECTION A-A
2206/PL.05

format:	scale:	date:
A3	1:100	DEC.22

- NOTES:
- 1. NEW REAR, SIDE-RETURN INFILL EXTENSION
 - 2. NEW FIXED, GLAZED POP-OUT WINDOW
 - 3. NEW BRICKWORK BOUNDARY WALL
 - 4. NEW BLACK CAST IRON RW DOWNPIPE
 - 5. LINE OF EXISTING IN RED DOTTED
 - 6. EXISTING GARDEN BOUNDARY
 - 7. GLAZED ROOFLIGHT
 - 8. SINGLE-PLY MEMBRANE PITCHED ROOF
 - 9. METAL COPING
 - 10. EXISTING FRONT GARDEN LEVEL RETAINED
 - 11. NEW GARDEN WALLS AND ASSOCIATED GARDEN GATE
 - 12. NEW BIN STORE
 - 13. FRONT GARDEN STEP LEVELS AND FINISHES AMENDED

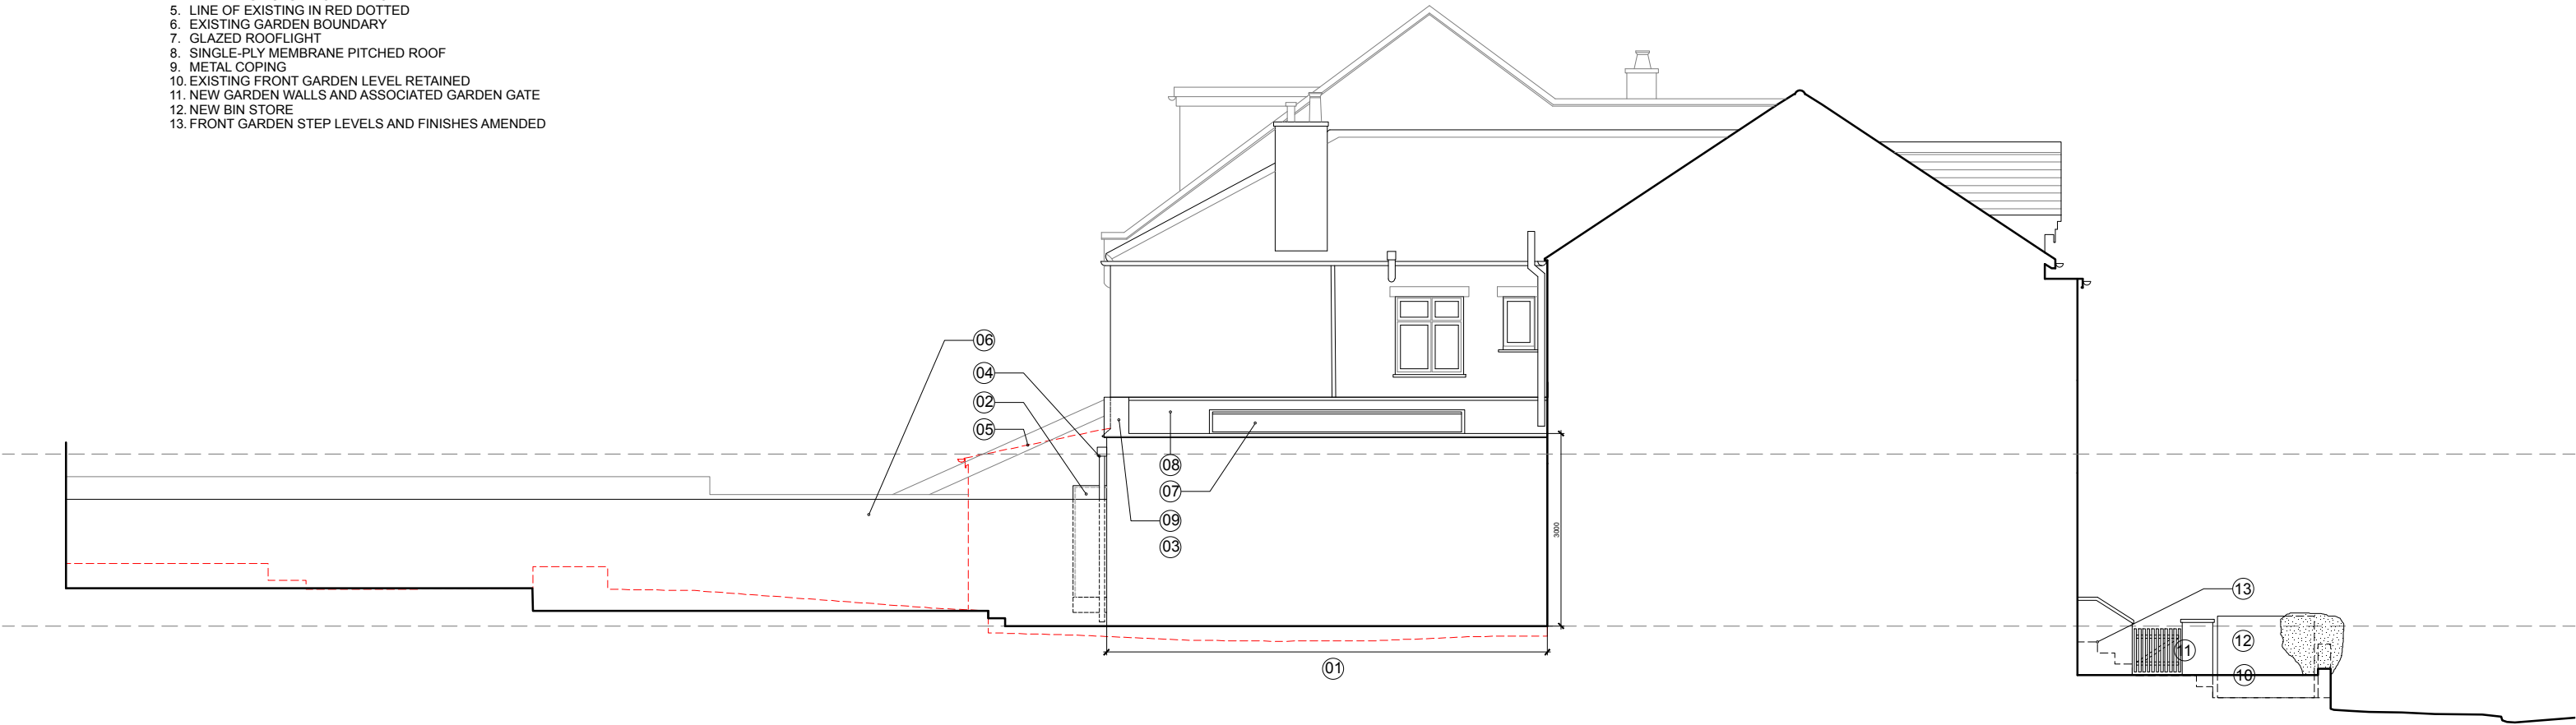

PROPOSED SIDE ELEVATION

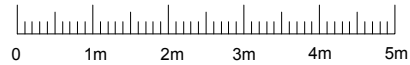

- NOTES:
- 1. Do not scale from this drawing
 - 2. Check all levels and dimensions on site before executing work
 - 3. Report any discrepancy to the Client immediately
 - 4. Execute all work in accordance with all laws, regulations and by-laws

REVISIONS:

SHER + WHITE LTD

CONTACT:

Deborah Sher 07966 205 219
Gemma White 07711 605 633

PROJECT:
29 Thirlmere Road
K & G Khatib-Chahidi


DRAWING:
PROPOSED SIDE ELEVATION
2206/PL.06

format:	scale:	date:
A3	1:100	DEC.22

- NOTES:
- 1. NEW REAR, SIDE-RETURN INFILL EXTENSION
 - 2. NEW FIXED, GLAZED POP-OUT WINDOW
 - 3. LINE OF EXISTING IN RED DOTTED
 - 4. EXISTING GARDEN BOUNDARY
 - 5. GLAZED ROOFLIGHT
 - 6. SINGLE-PLY MEMBRANE PITCHED ROOF
 - 7. METAL COPING
 - 8. EXISTING FRONT GARDEN LEVEL RETAINED
 - 9. NEW GARDEN WALLS AND ASSOCIATED GARDEN GATE
 - 10. NEW BIN STORE
 - 11. FRONT GARDEN STEP LEVELS AND FINISHES AMENDED



PROPOSED SECTION B-B

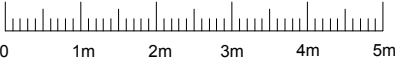

NOTES: 1. Do not scale from this drawing 2. Check all levels and dimensions on site before executing work 3. Report any discrepancy to the Client immediately 4. Execute all work in accordance with all laws, regulations and by-laws	REVISIONS:	SHER+WHITE LTD CONTACT: Deborah Sher 07966 205 219 Gemma White 07711 605 633	PROJECT: 29 Thirlmere Road K & G Khatib-Chahidi	DRAWING: PROPOSED SECTION B-B 2206/PL.07		
				format: A3	scale: 1:100	date: DEC.22