


BLOCK PLAN

SCALE 1:500


Copyright © Studio 136 Architects Ltd
This drawing which is the property of Studio 136 Architects Ltd is the subject of Intellectual Property Rights including copyright and design right and shall not be reproduced, copied, loaned or submitted to any other party without the written consent of Studio 136 Architects Ltd

This drawing is not to be scaled. Only figured dimensions to be taken. Any discrepancies to be reported to the Studio136 Architects Ltd prior to setting out or ordering of any materials

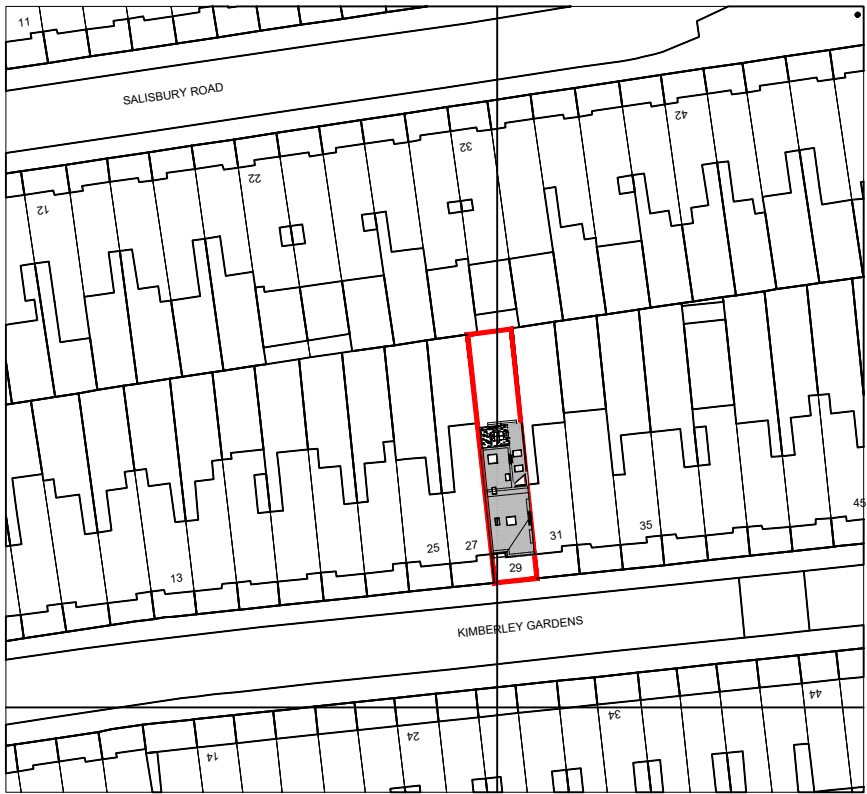

188600

(c) Crown Copyright and Database Rights 2022 OS 100060020

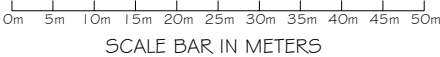


531900



188600

188600

(c) Crown Copyright and Database Rights 2022 OS 100060020

 

531900

LOCATION PLAN

SCALE 1:1250

studio

136

architects

6 The Broadway, Wembley, Middlesex, HA9 6JT

Tel/fax: 020 8907 7131

e-mail: info@studio136.co.uk

Project

GROUND FLOOR EXTENSION AT
29 KIMBERLEY GARDENS
XXXX
N4 1LB

Client
MR. ADAM
29 KIMBERLEY GARDENS
XXXX
N4 1LB

Drawing Title
BLOCK PLAN AND
LOCATION PLAN

Scale	Drawn	Checked	Authorised
1:500/1:1250 @ A4		--	--
	OCTOBER 2022	--	--

Drawing Number	Rev
ST_NOV 22_ 29 KIM_LP	-