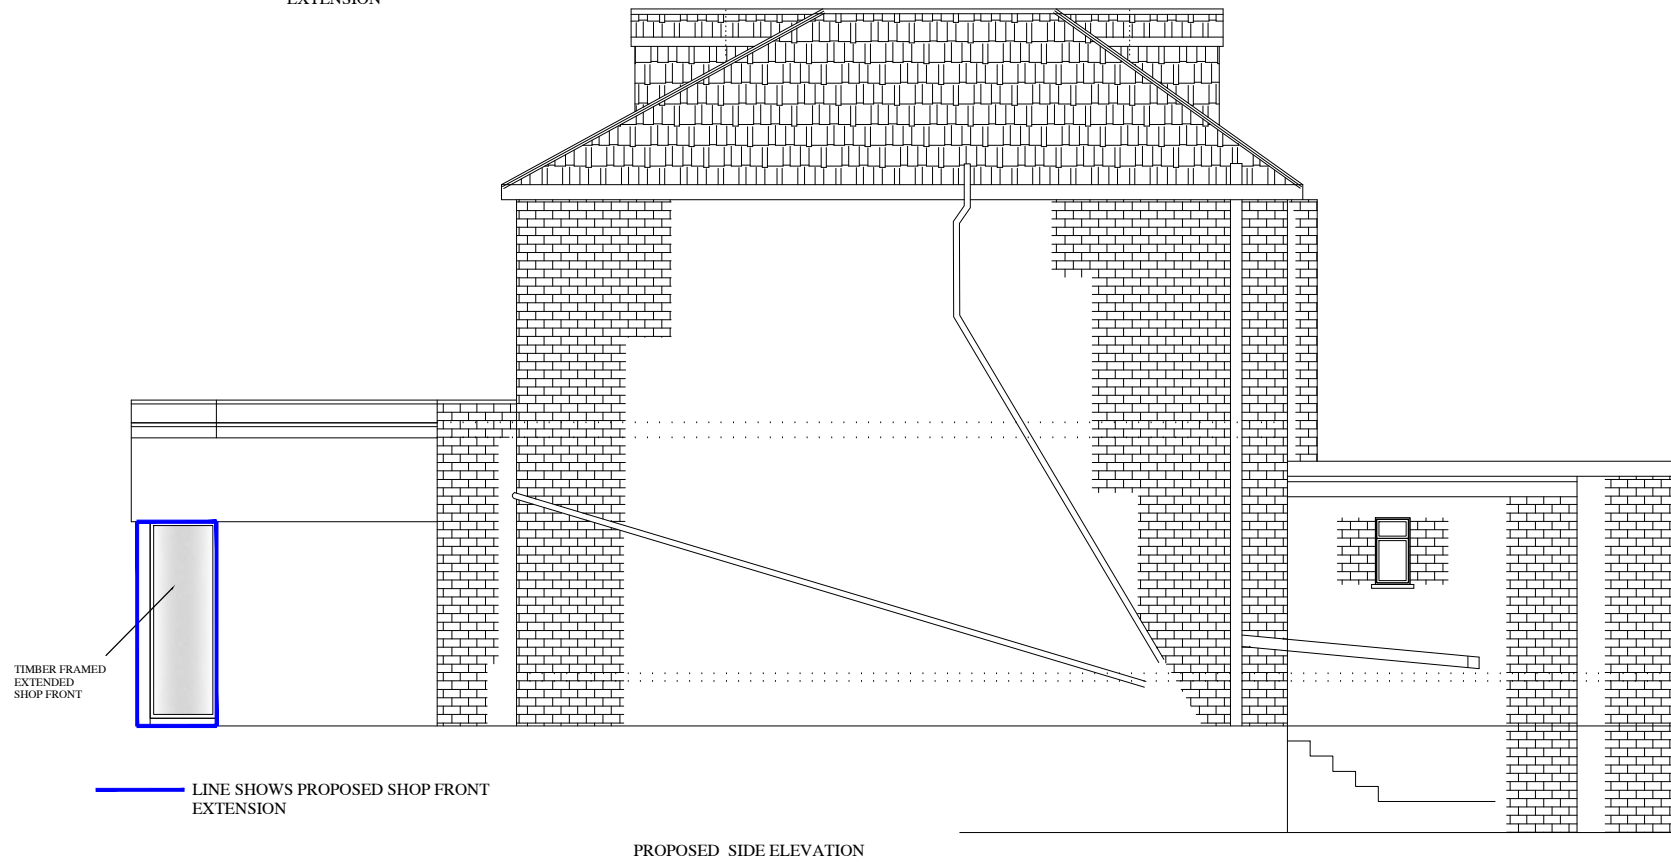
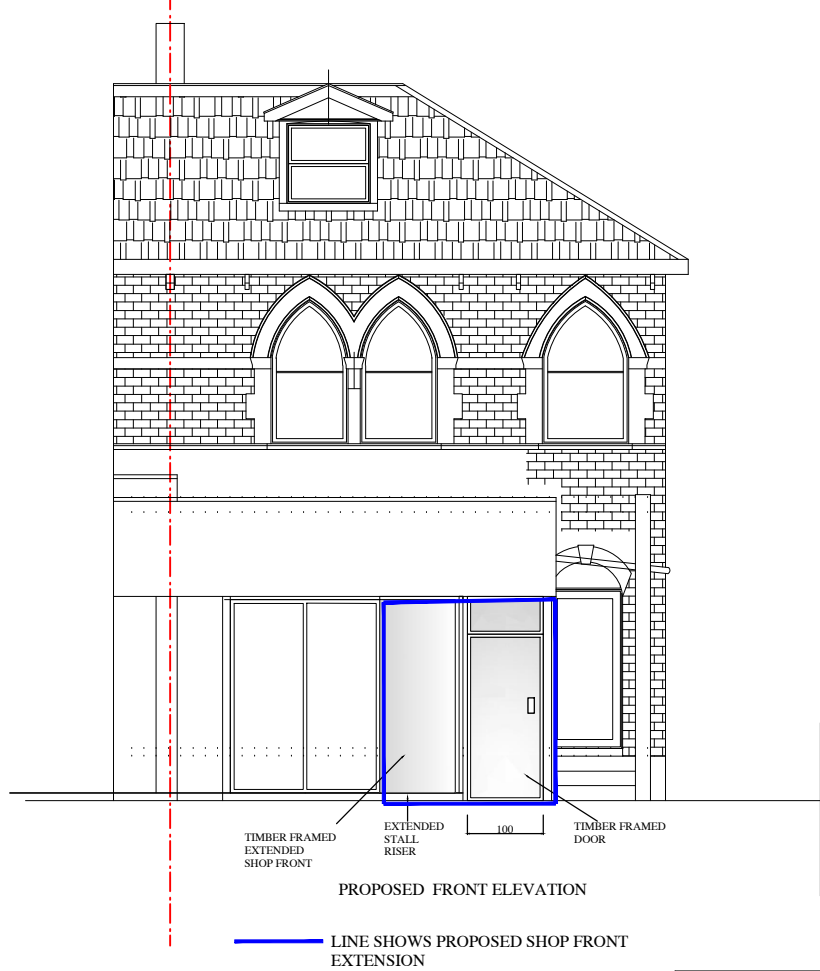


no	revision	date	control
project	124A MUSWELL HILL BROADWAY, HORNSEY, LONDON N10 3RU		
drawing title	PROPOSED ELEVATIONS		
scale	1/100@A3		
date	DEC 2022		
drw.no	ARY-08-PL05-SHOP FRONT		