



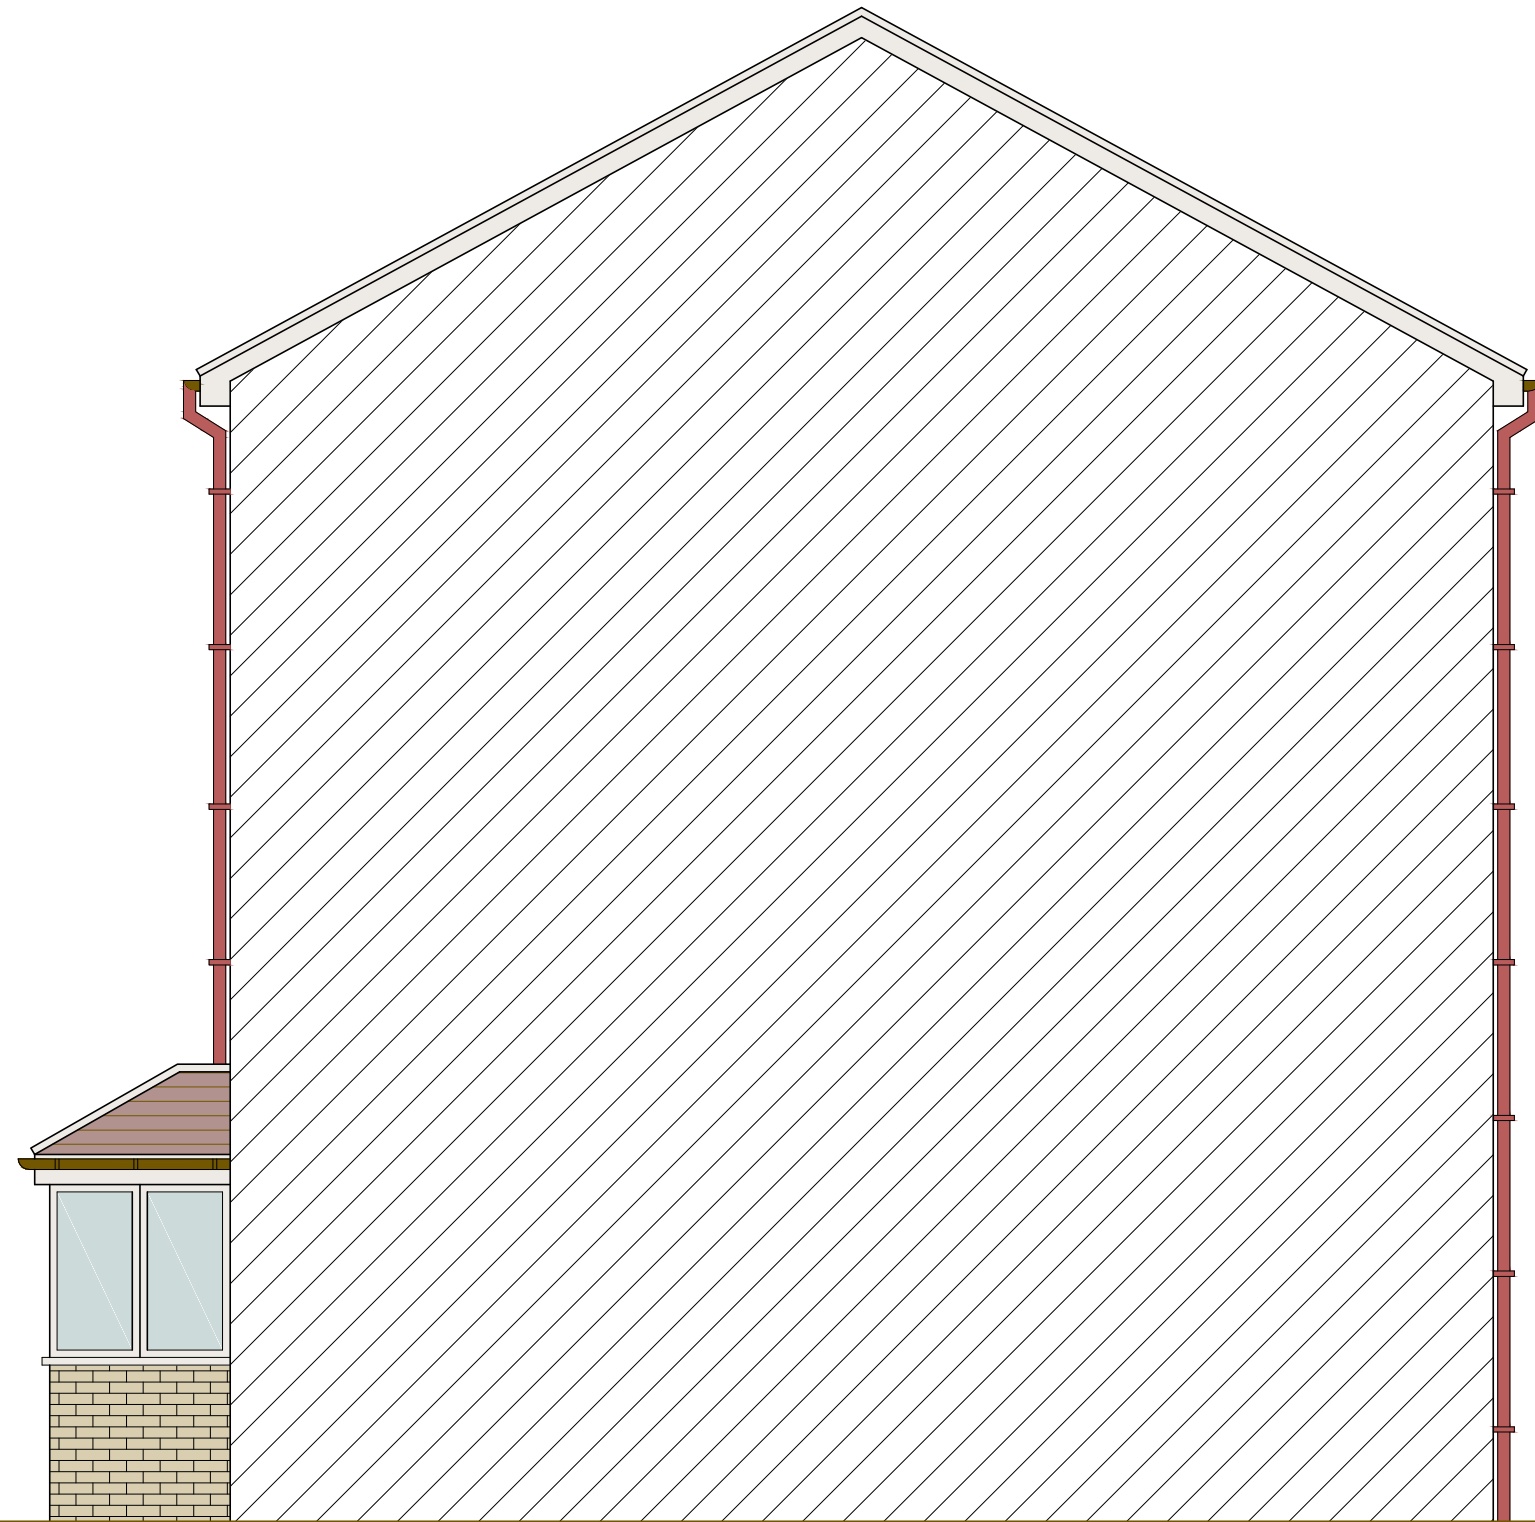

Proposed Flank Elevation (1) 1:50

Proposed Elevation
Proposed Porch With Internal Changes

SCALE 1:50@A3

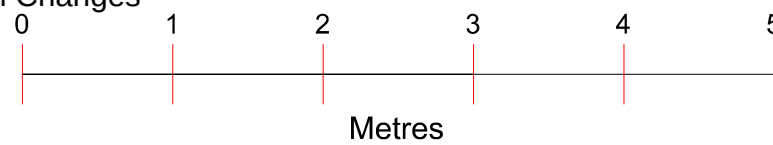


Project : Proposed Porch With Internal Changes
Address : 35 Hampden Lane
LONDON
N17 0AS

Drawing no : 35_HL_PA_12
Issue :
Date : 28/11/22




A	28.11.22	DA ISSUE	GK
ISSUE DATE		AMENDMENT	BY

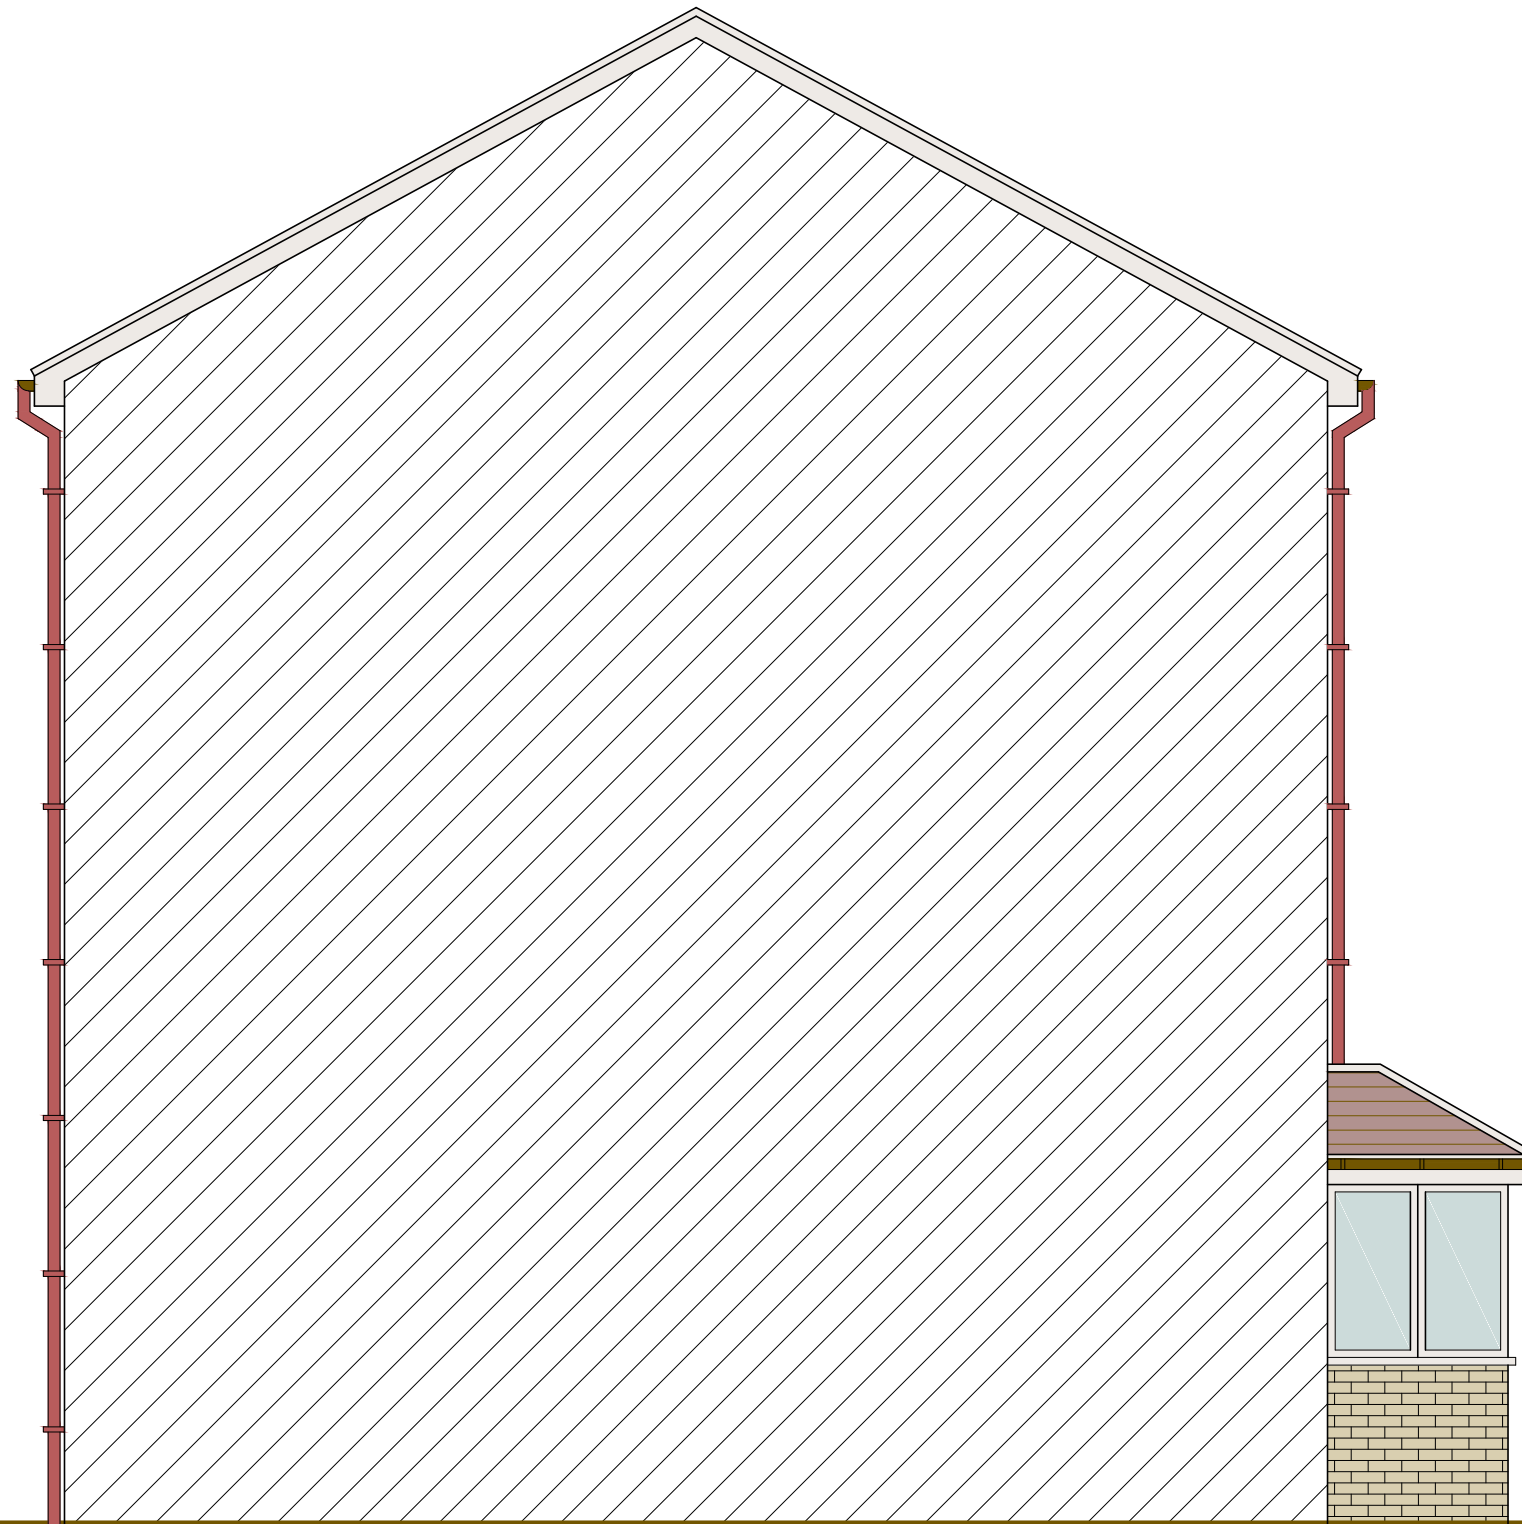

Proposed Flank Elevation (2) 1:50

Proposed Elevation
Proposed Porch With Internal Changes

SCALE 1: 50@A3

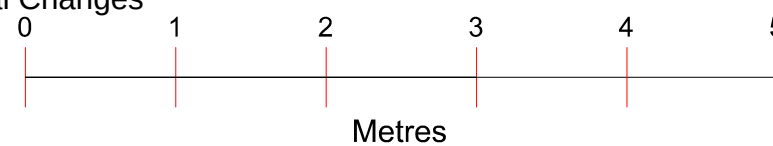

Project : Proposed Porch With Internal Changes
Address : 35 Hampden Lane
LONDON
N17 0AS

Drawing no : 35_HL_PA_13
Issue :
Date : 28/11/22

A	28.11.22	DA ISSUE	GK
ISSUE DATE		AMENDMENT	BY