


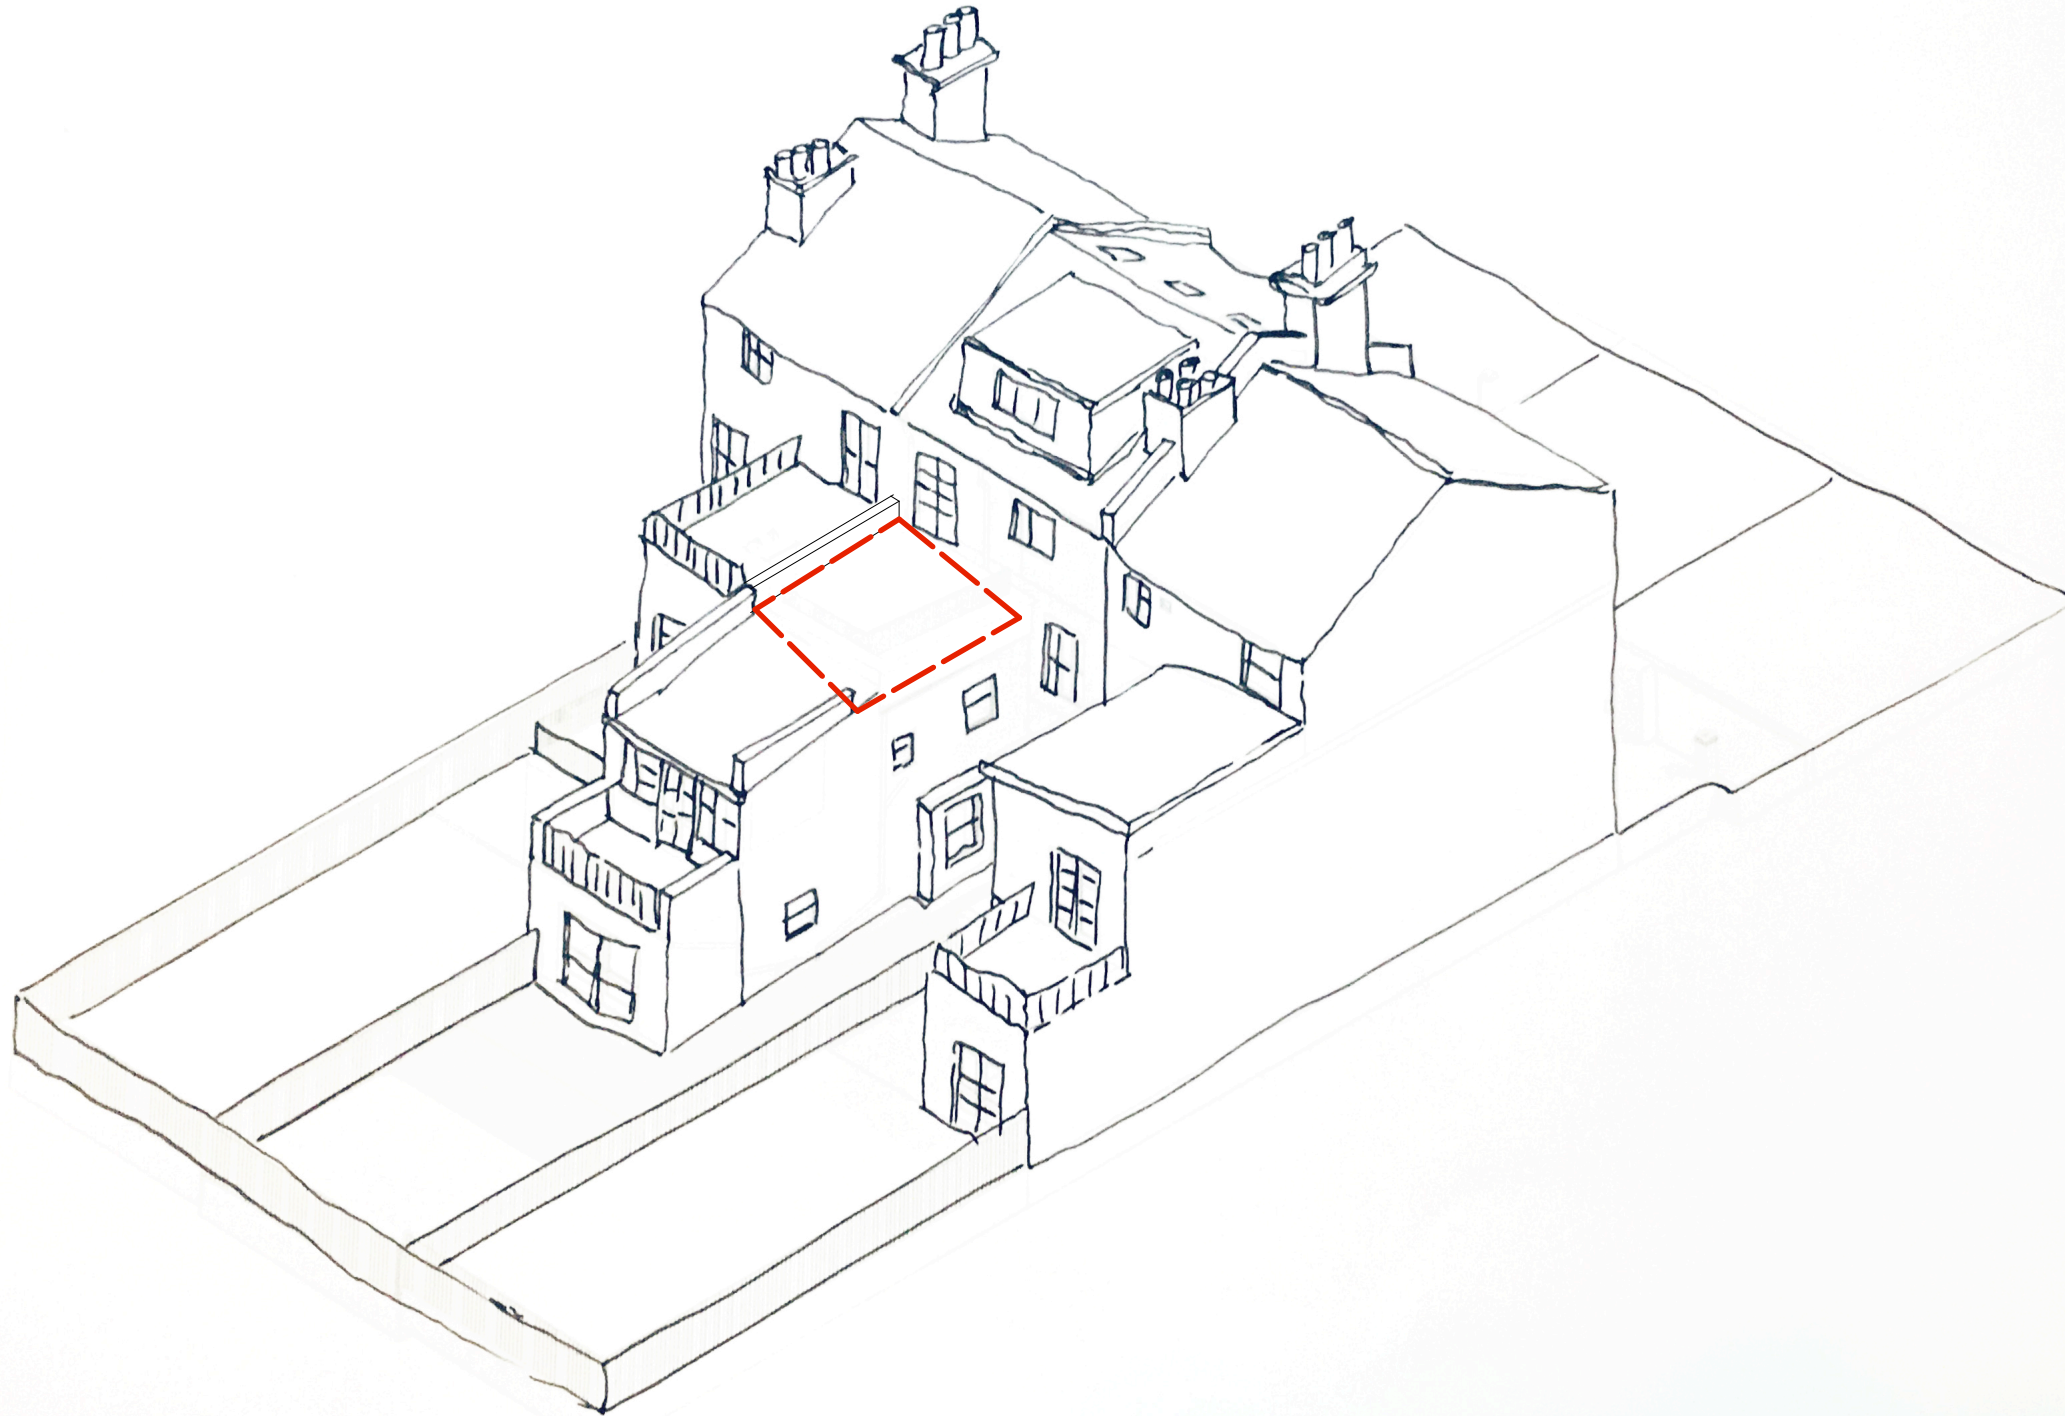

Existing 3d view

Existing pitched roof to be replaced with a terrace as
34 Langdon Park Road

Site plan and location
36 Longdon Park Road N6