



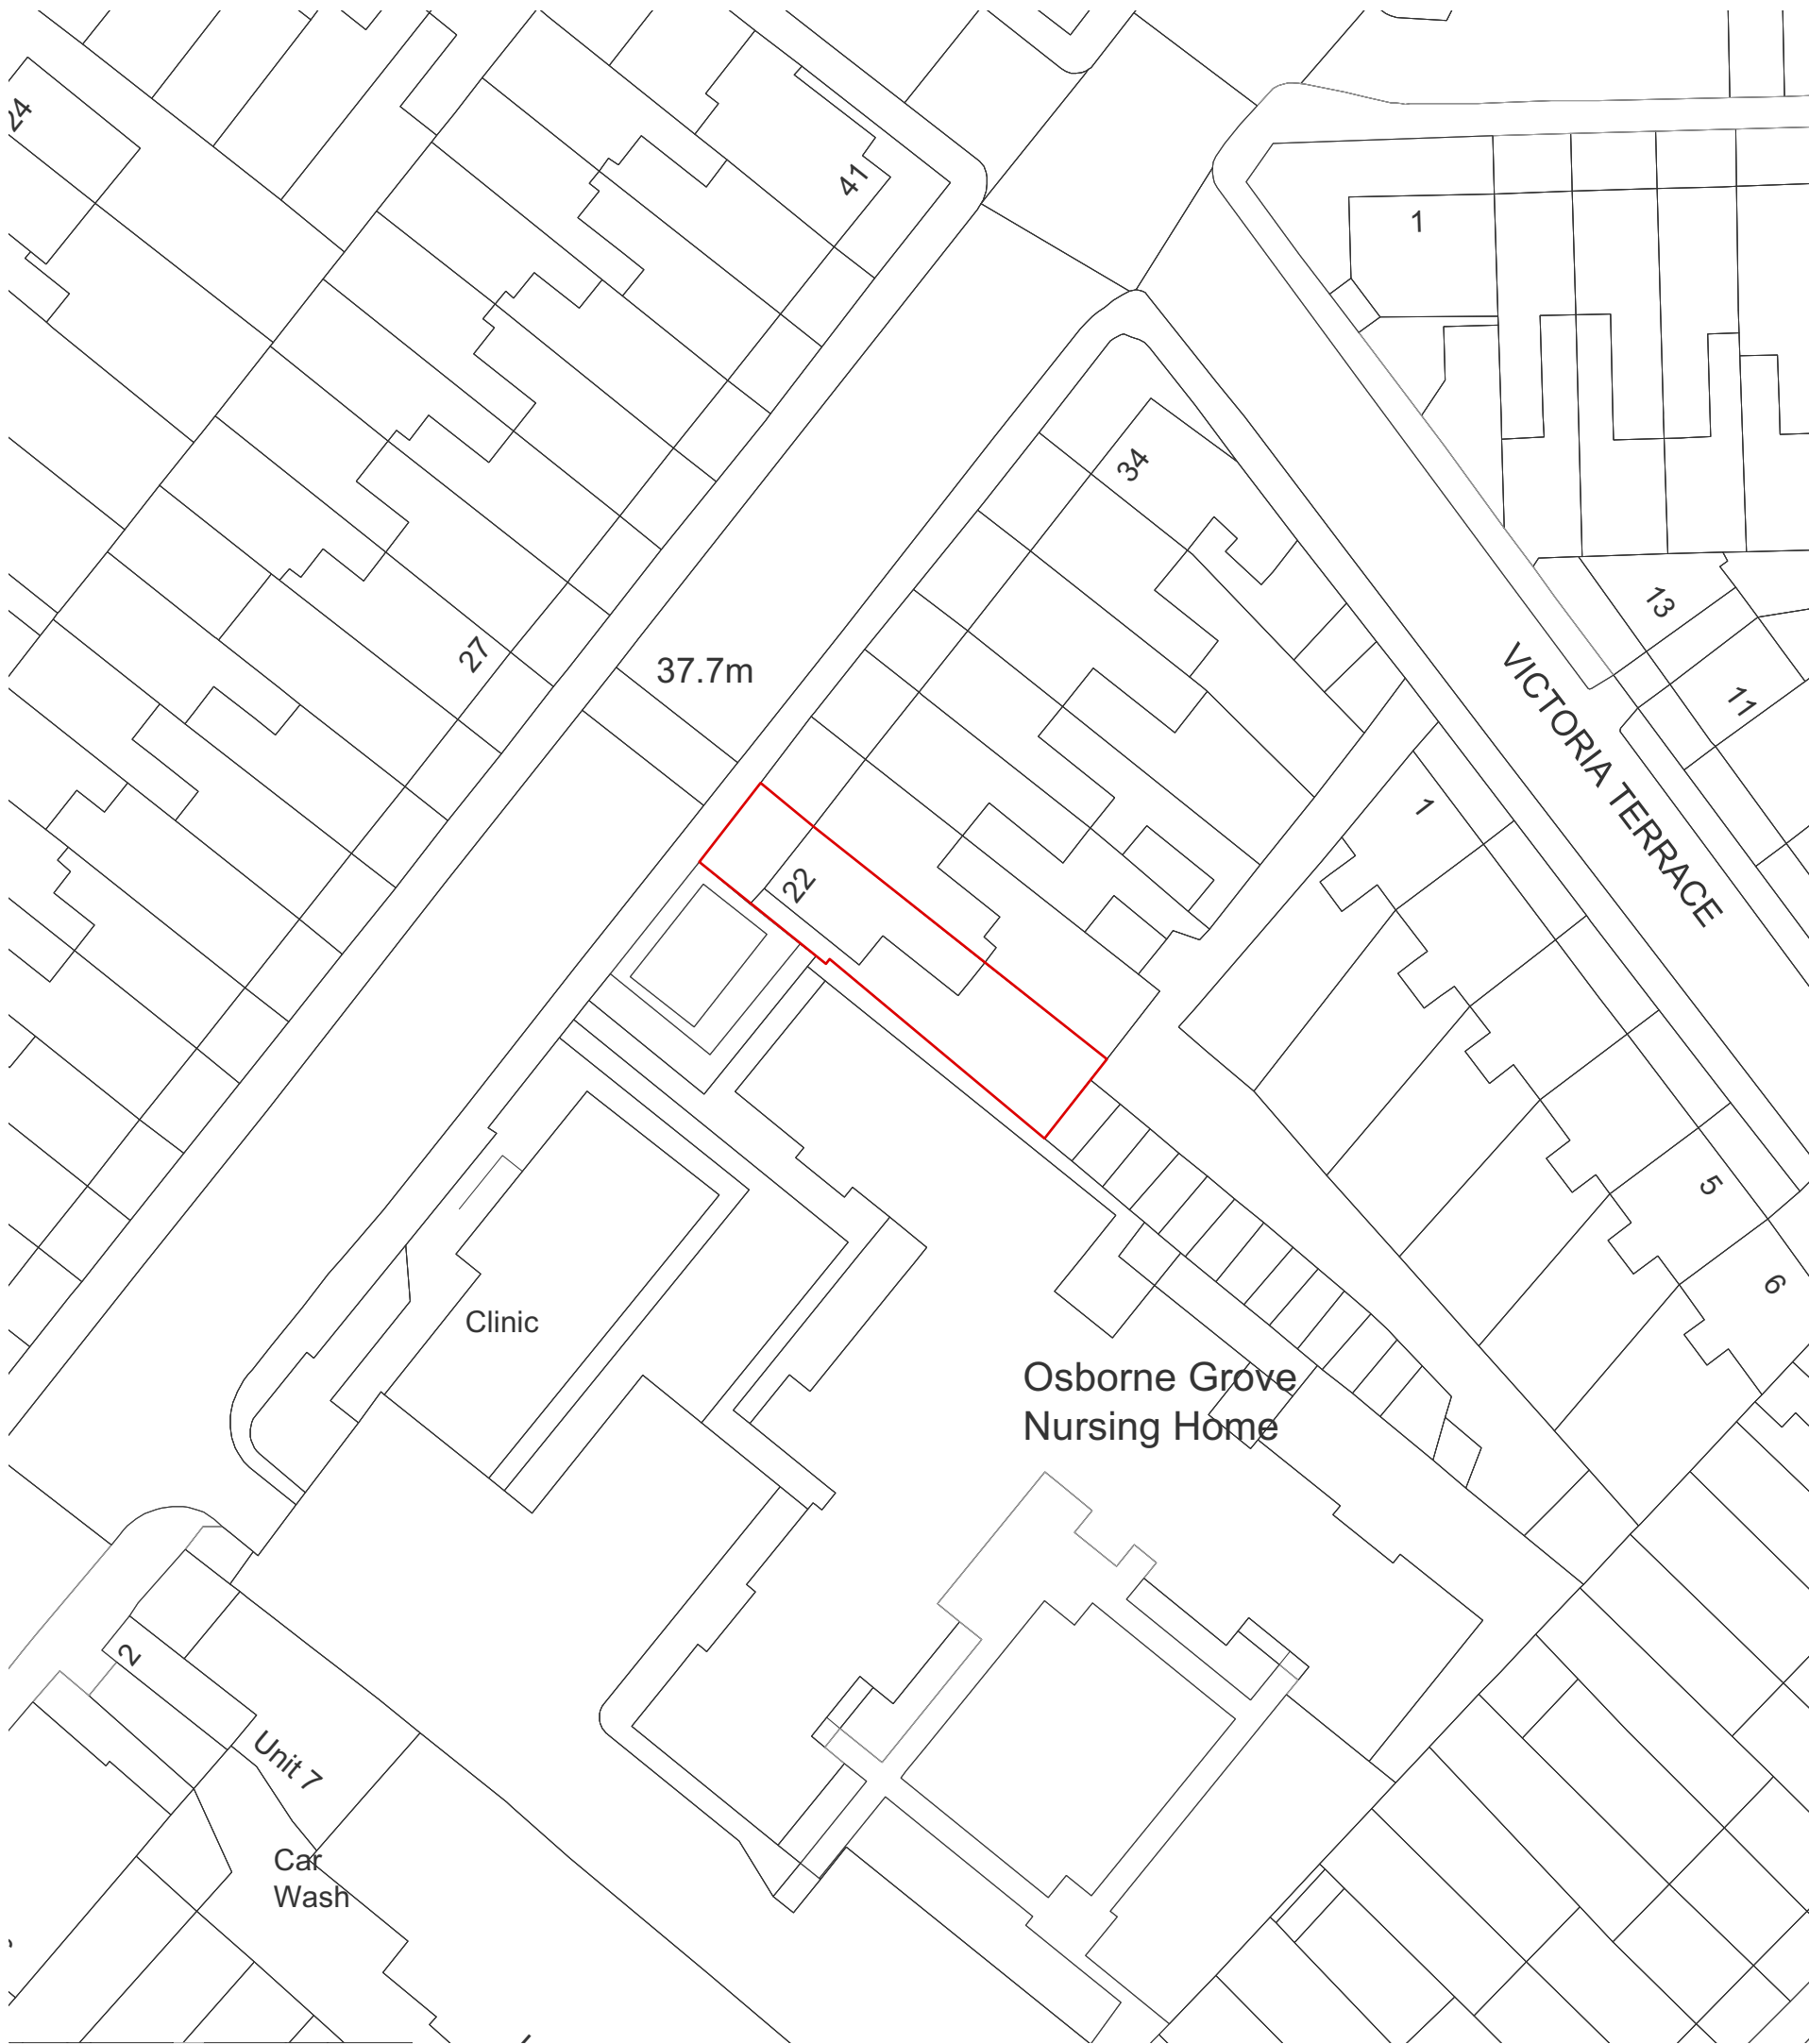

ReQuestAPlan
Map number: TQRQM22257001903880
Title: 22 UPPER TOLLINGTON PARK LONDON N4 3EL
Map Produced for: KA DESIGN
© Crown copyright and database rights 2022 OS 100042766
Project ID:
Date of Purchase: 14-09-2022
1 Year subscription from 14-09-2022 for 1 workstation.

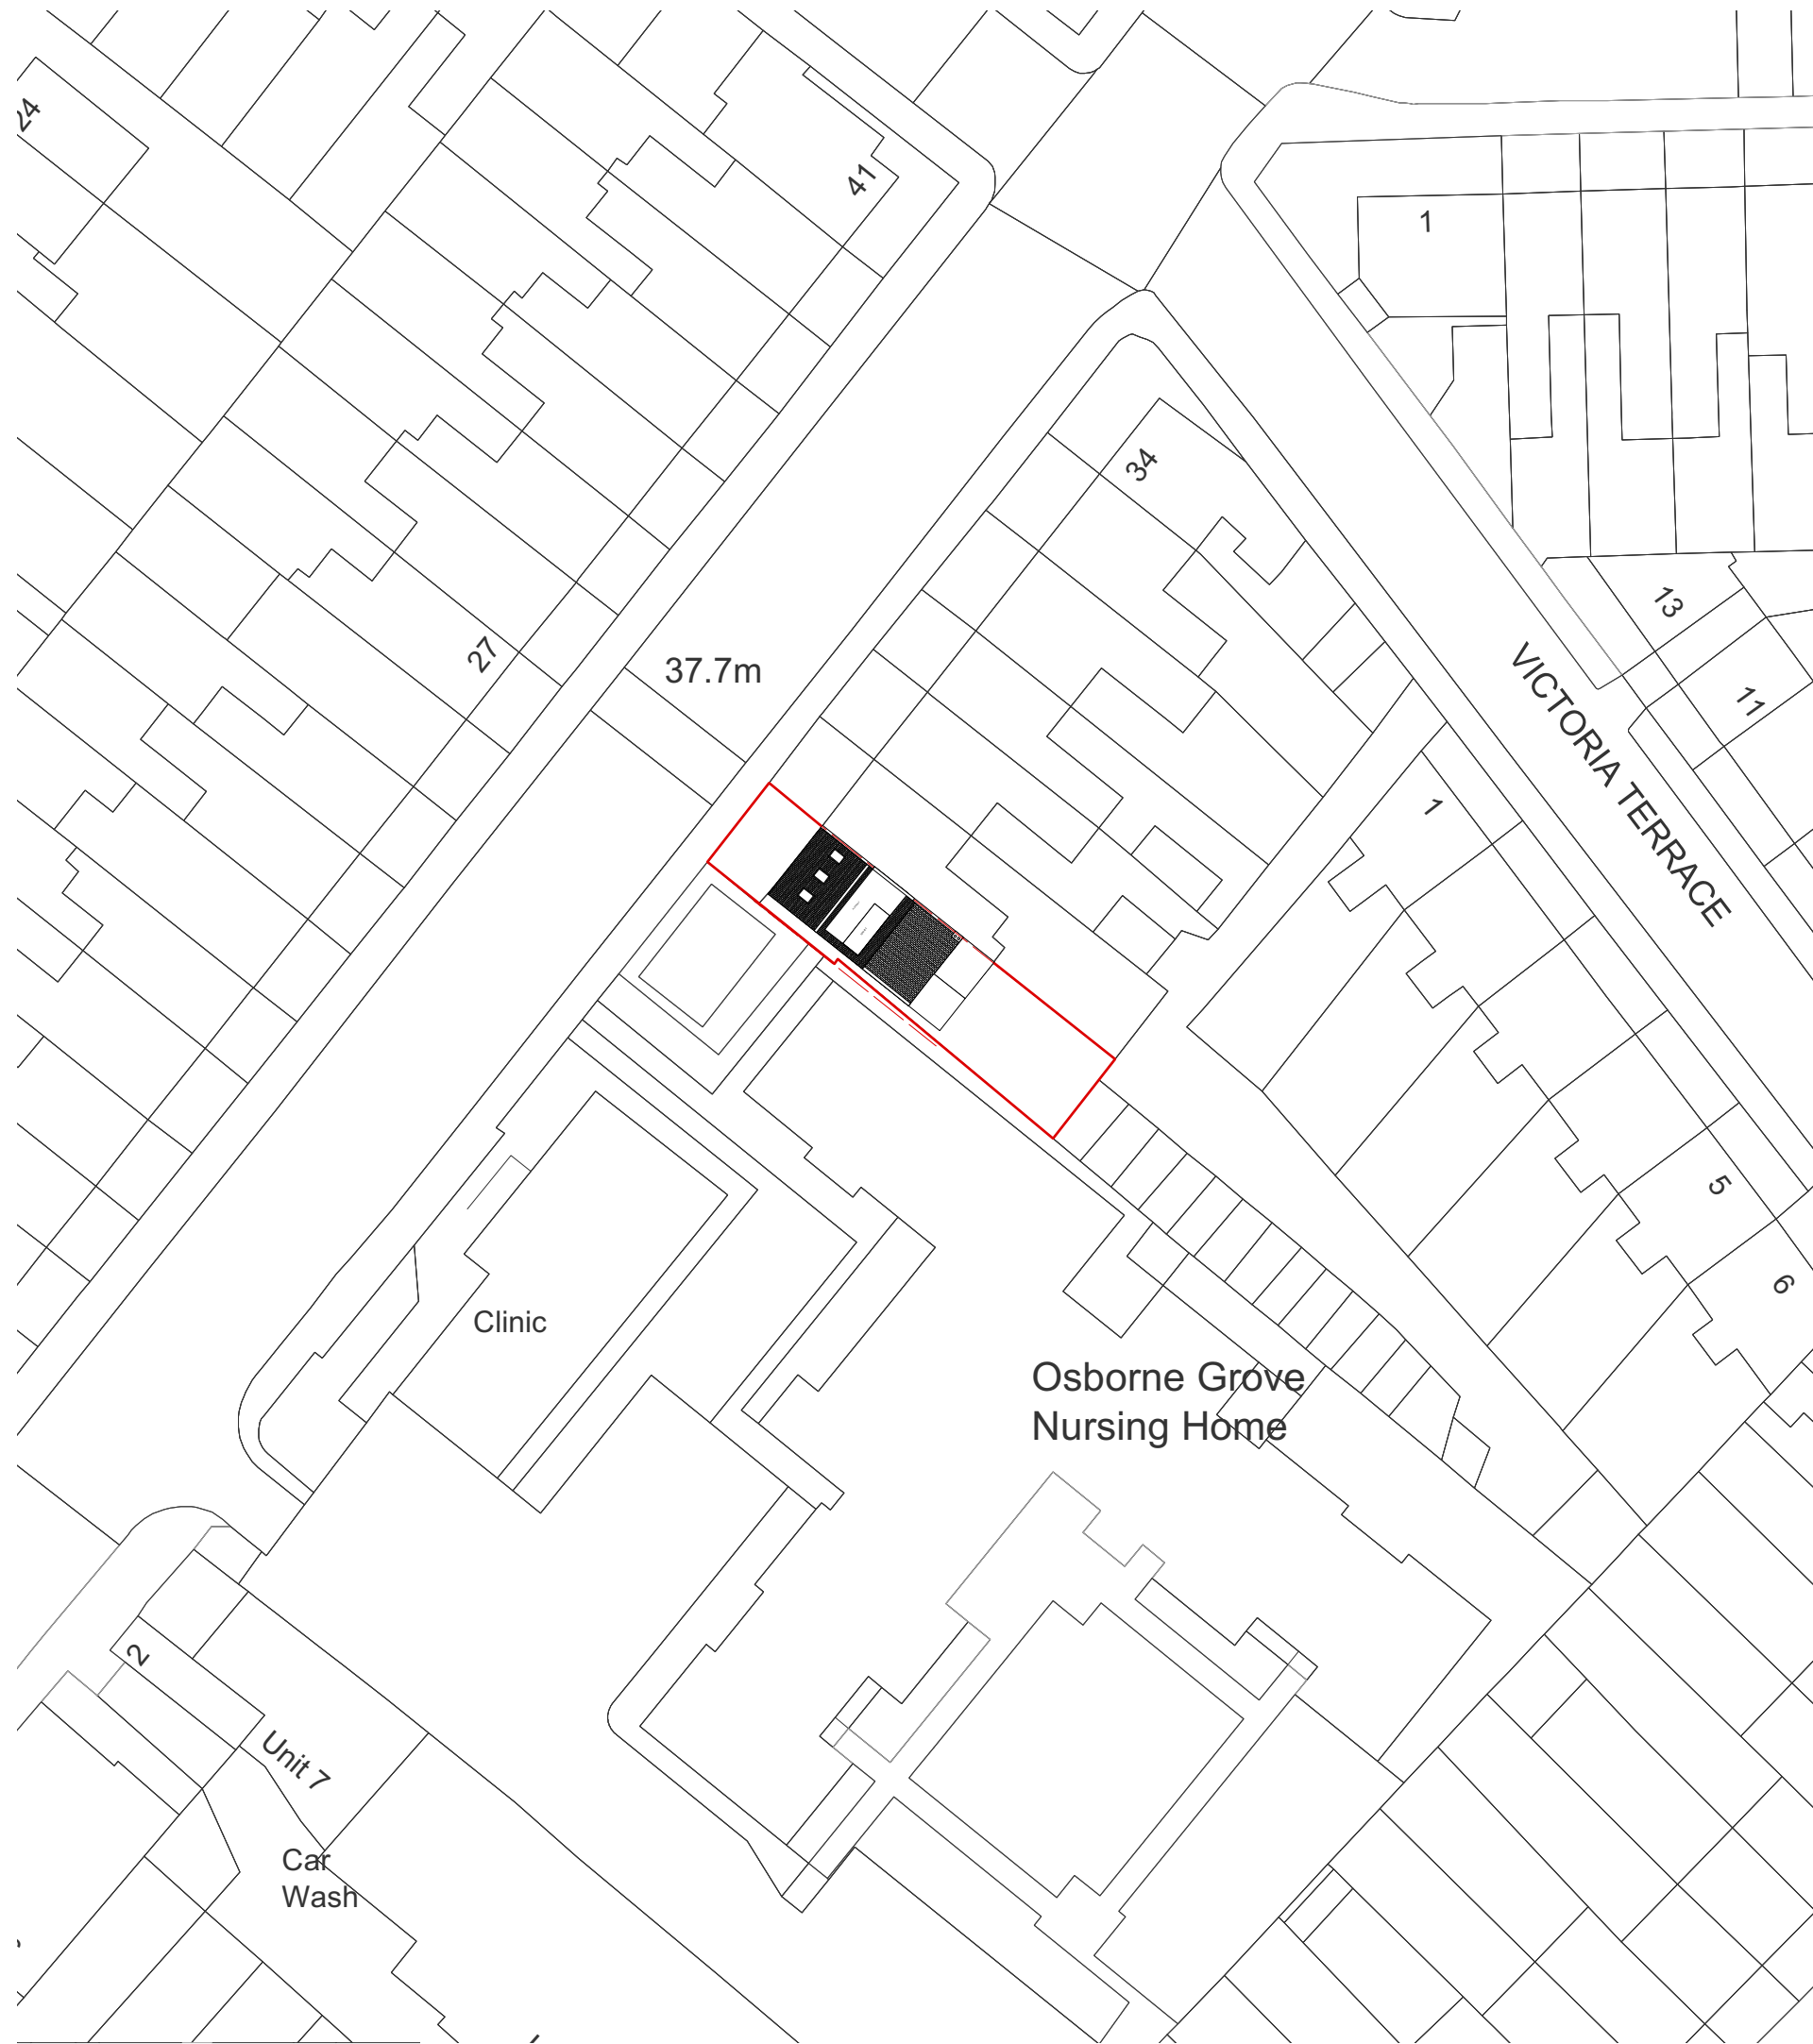

ReQuestAPlan
Map number: TQRQM22257001903880
Title: 22 UPPER TOLLINGTON PARK LONDON N4 3EL
Map Produced for: KA DESIGN
© Crown copyright and database rights 2022 OS 100042766
Project ID:
Date of Purchase: 14-09-2022
1 Year subscription from 14-09-2022 for 1 workstation.



NOTES:
It is the owner's responsibility to ensure that all relevant notices are issued in accordance with the Party Wall Act 1996.
The contractor is to take all necessary precautions to ensure the safety of the building and its stability during all stages of the proposed works.

The contractor is to check all dimensions on site prior to the commencement of works.
All designs, corrections, workmanship, fixings or admittances to comply with the current Building Regulations, relevant British Standards, Codes of Practice and Manufacturers recommendations etc.

Project Title:
EXTENSION AND CONVERSION FROM
6NO. S/C STUDIOS TO 3NO. S/C FLATS
Project Address:
FLATS A-F, 22 UPPER TOLLINGTON PARK LONDON N8

Dwg Title	EXISTING & PROPOSED BLOCK PLANS	
Scale @ A1	1:500	Client: DINGLIS
Date	SEPTEMBER 2022	
Dwg No.	U01/2022/PP/02	Rev:

