


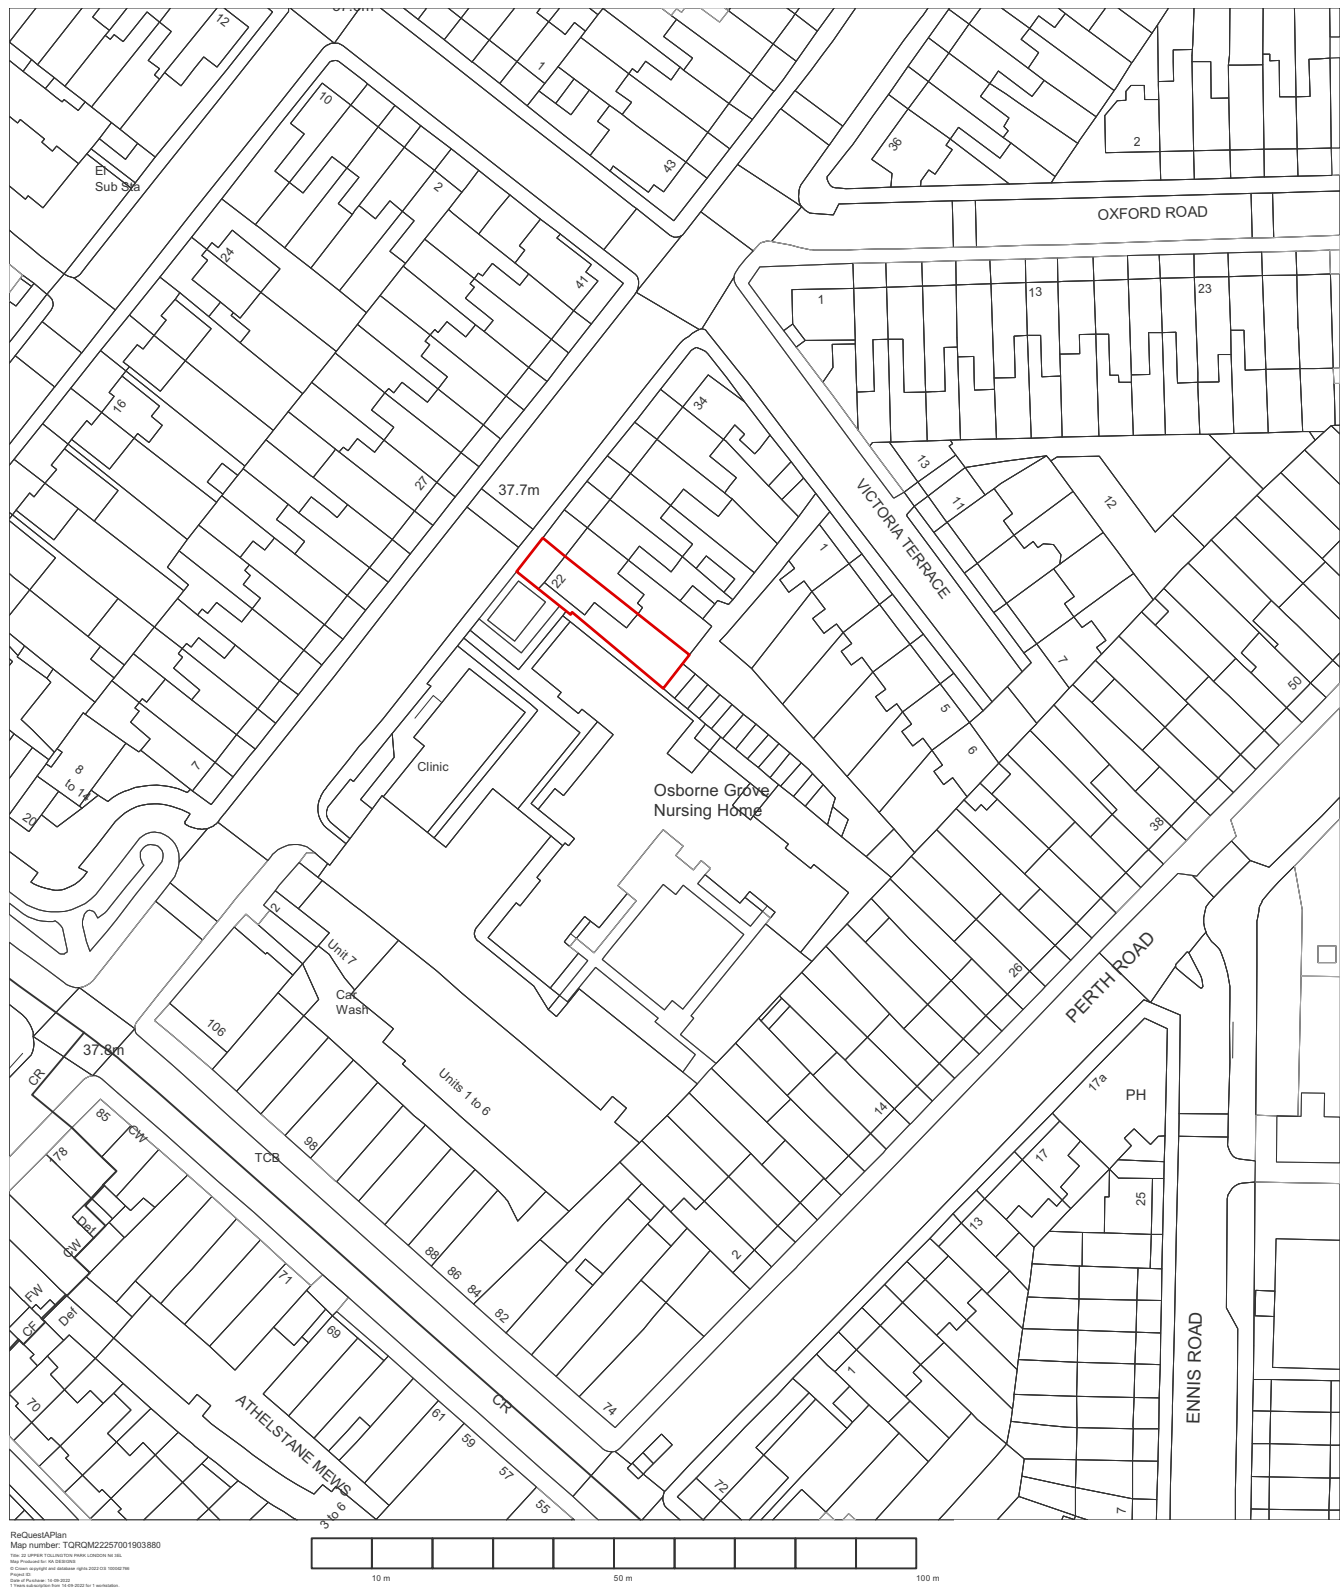

NOTES:

The contractor is to ensure that all relevant notices are issued in accordance with the Party Wall Act 1996.

The contractor is to take all necessary precautions to ensure the safety of the building and its stability during all stages of the proposed works.

The contractor is to check all dimensions on site prior to the commencement of works.

All designs, corrections, workmanship, fixings or assemblies to comply with the current Building Regulations, relevant British Standards, Codes of Practice and Manufacturers recommendations etc.

Project Title: EXTENSION AND CONVERSION FROM 6NO. S/C STUDIOS TO 3NO. S/C FLATS	Dwg Title SITE LOCATION PLAN	
	Scale @ A1 1:1250	Client: DINGLIS
Project Address: FLATS A-F, 22 UPPER TOLLINGTON PARK LONDON N8	Date SEPTEMBER 2022	
	Dwg No. U01/2022/PP/01	Rev:

