




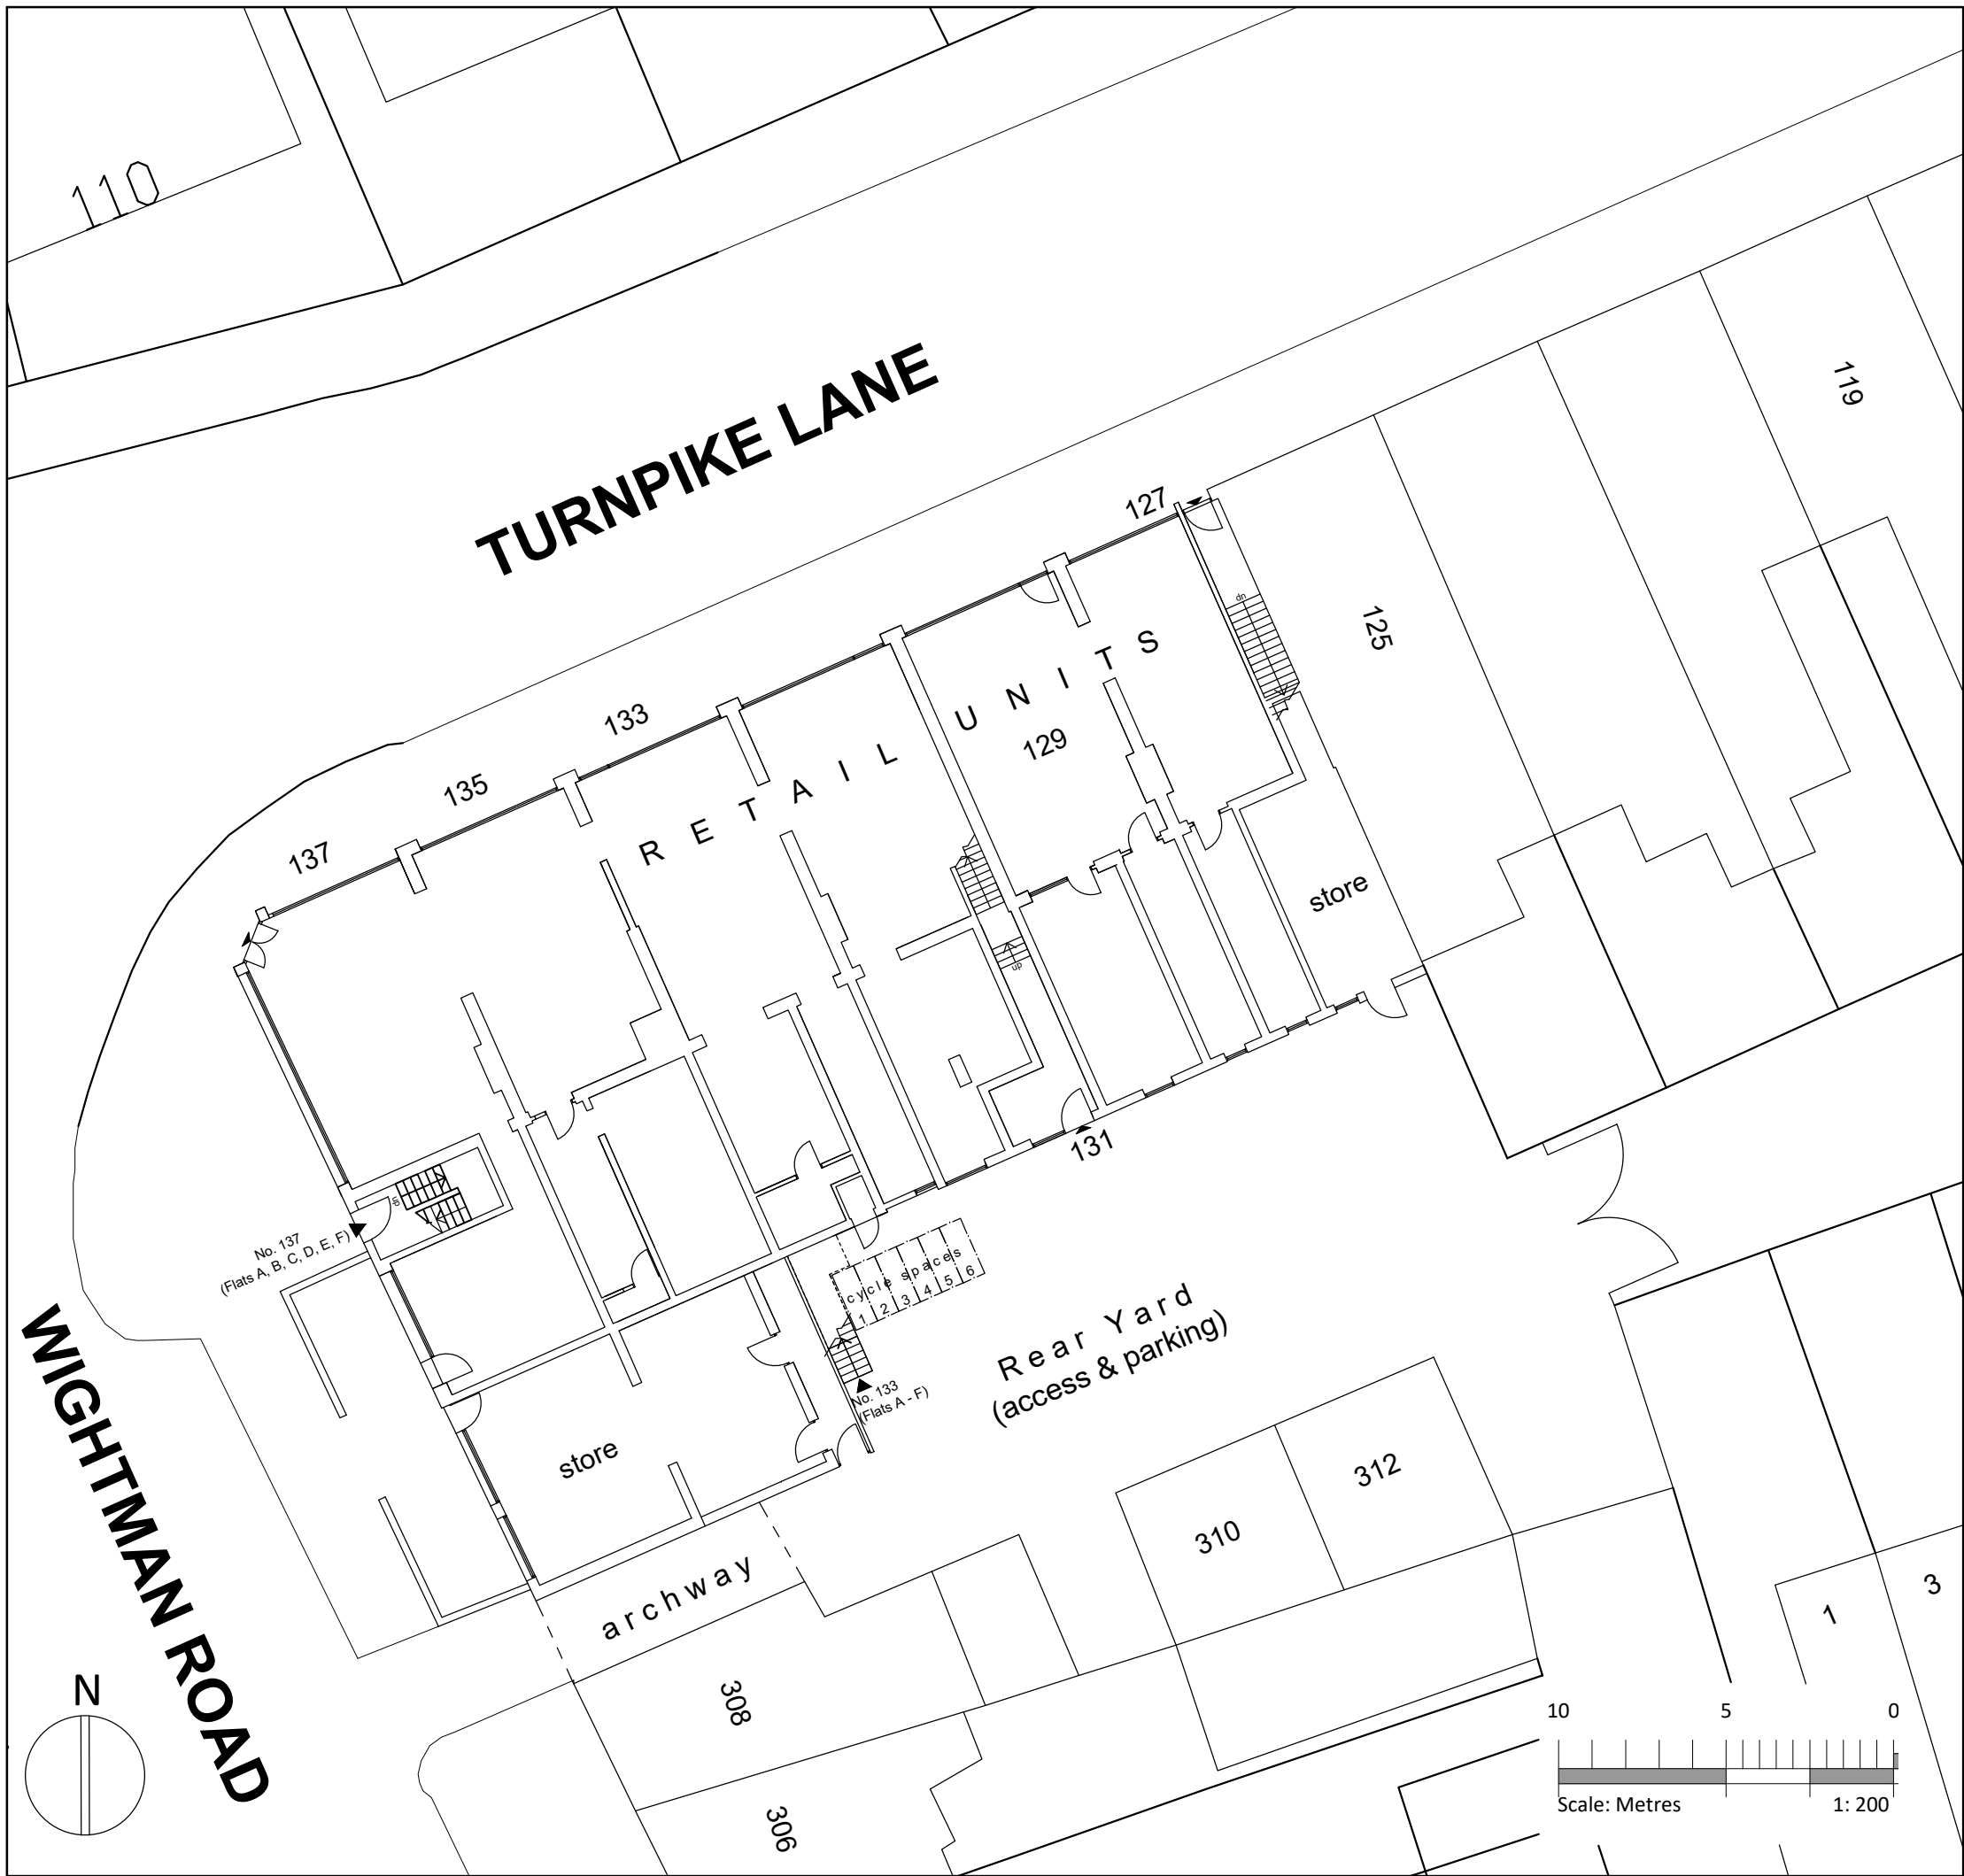

Block Plan & Ground Floor 1:200

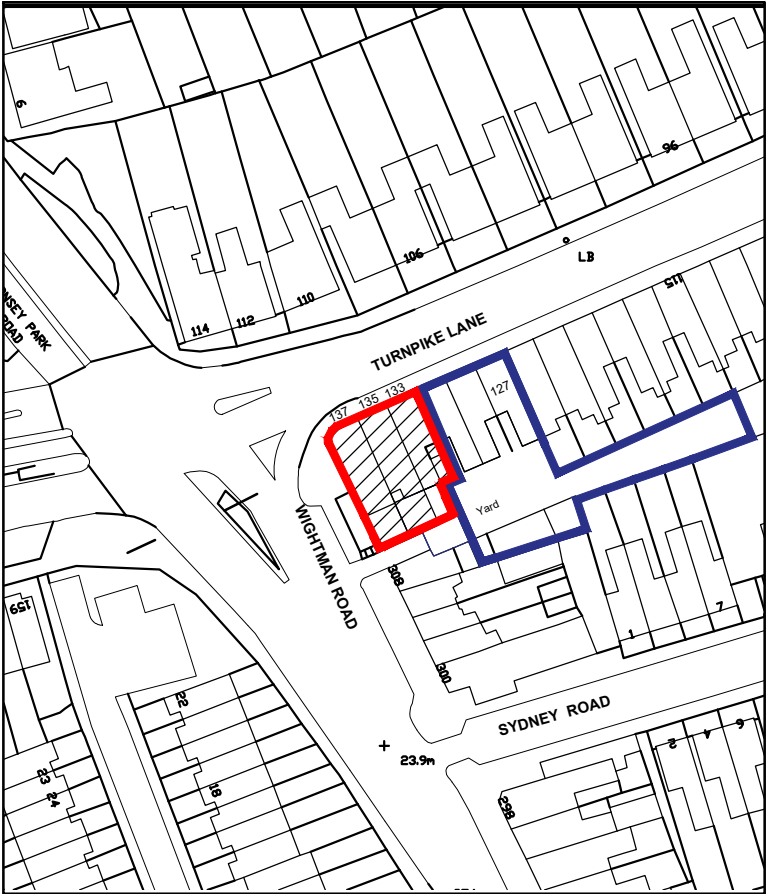

Site Location Plan N
1:1250

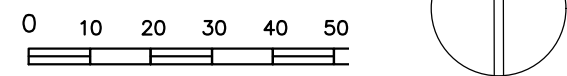

Site Address: 133-137 Turnpike Lane : Amendments to approved Loft extension & conversion scheme			
Block Plan & Location Plan (as previously approved)		Date: 12/22	Drawing no. pB2205:1A