

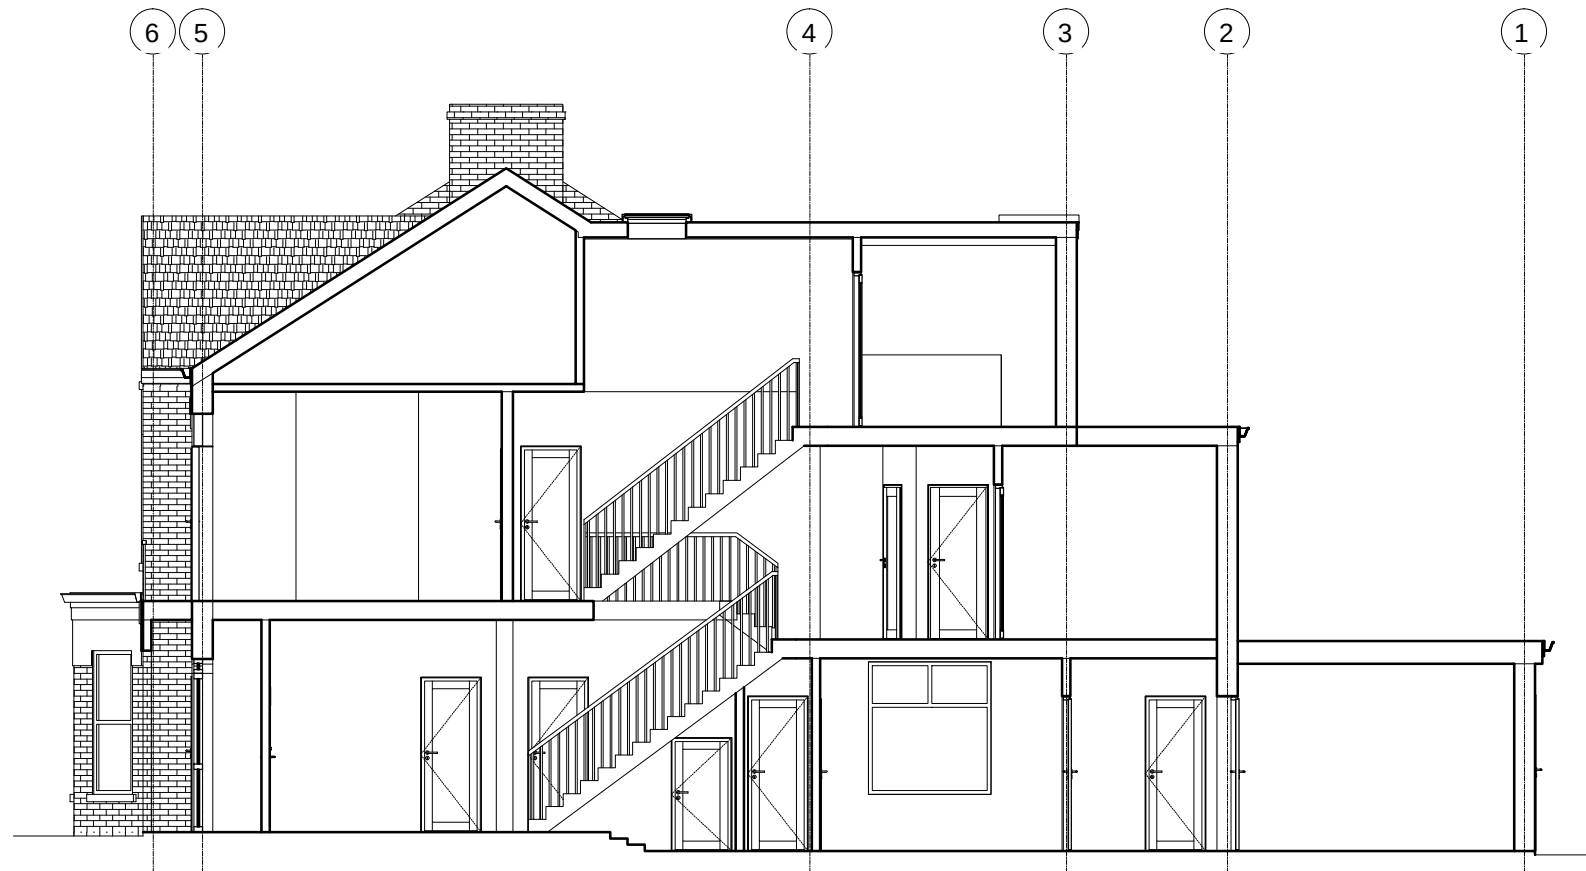


EXISTING BLOCK PLAN
SCALE 1:200

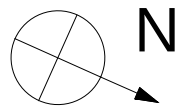

EXISTING SECTION

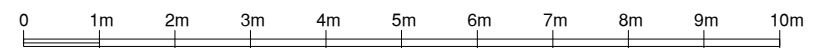

 STUDIO CAD PROJECTS Architectural Designers TEL: 079 581 581 90 E-mail: scp.projects@onet.eu	
PROJECT: 145 MUSWELL AVENUE LONDON N10 2EN EXISTING BLOCK PLAN AND SECTION	
SCALE: 1:100 (A3) DATE: SEP 2022	PROJECT No: 2220922-02
THIS DRAWING MUST NOT BE REPRODUCED, MULTIPLIED OR SUBMITTED TO THE INSPECTION OF THIRD PARTIES WITHOUT OUR PRIOR PERMISSION. ALL DIMENSIONS TO BE CHECKED AND VERIFIED ON SITE	