

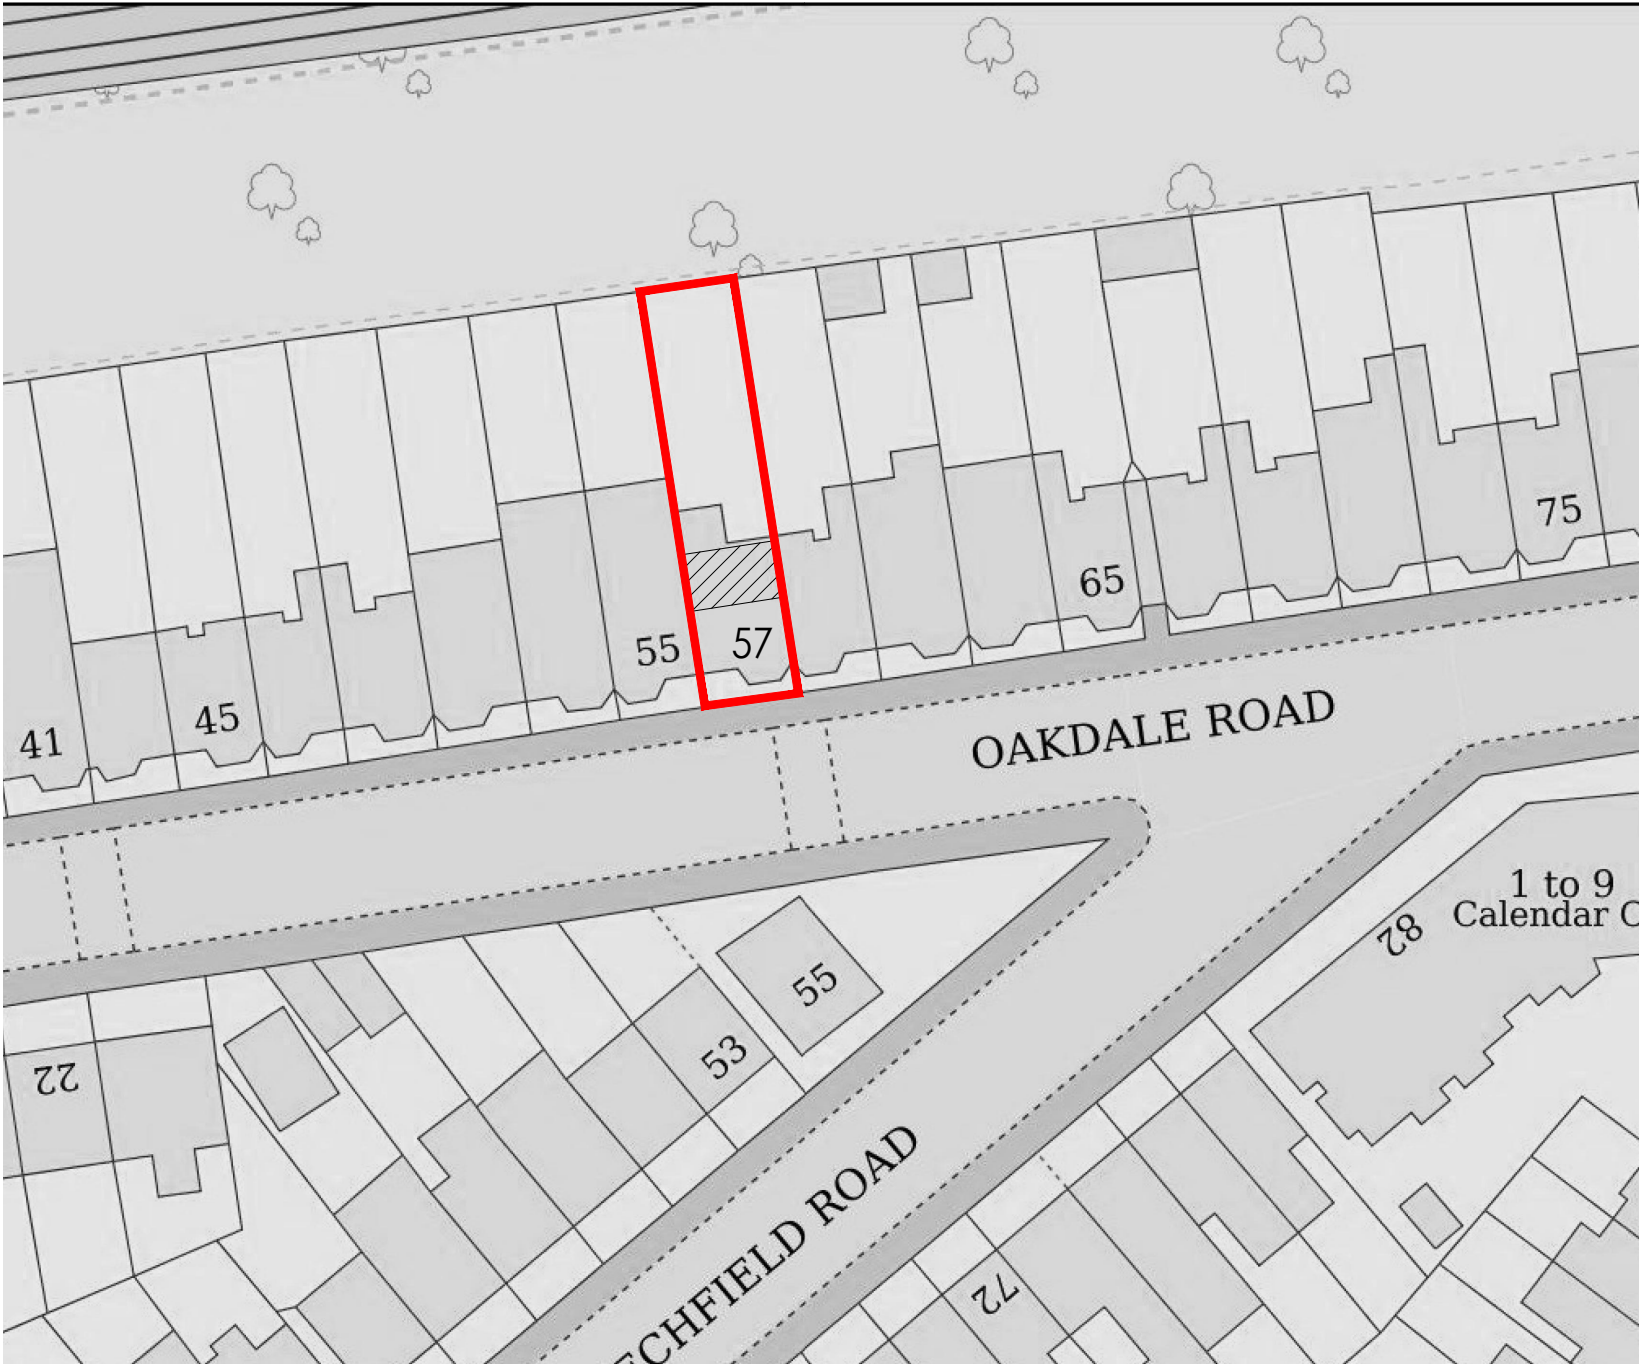


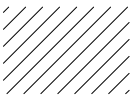

 PROPOSED WORKS

Proposed Block Plan
1:500

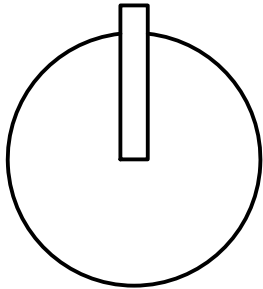

All works to be carried out in accordance with current building regulations and as per signed contract.
All dimensions / levels to be checked and verified on site before commencing any work and any discrepancies to be reported to the office immediately.
This drawing to be read in conjunction with contract documents, project working drawings, specification, all consultants / specialist drawings, details and specification.
All materials to be used in the construction of the external surfaces of the new works shall match those in the existing building.

CLIENT:
Ms Ayala Ochert
DRAWING TITLE:
Proposed Block Plan

JOB TITLE:
Loft Conversion
JOB REF / ADDRESS:
LW202200142 57 Oakdale Road N4 1NU (Ochert)

SCALE: 1/100 @ A3
1/50 @ A3
DATE: December 22

PP Ref: PP-
JOB NO: LW202200142

PHASE: Permitted
DRAWING NO: BP1

DRAWN BY: DO
REVISION: 00