


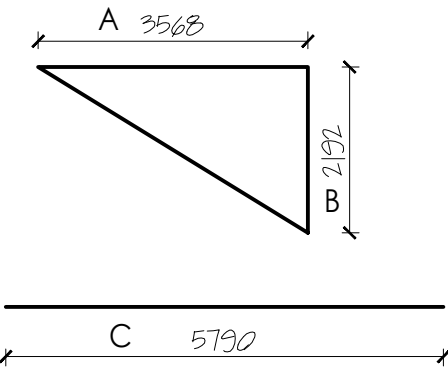

$$V1 = (A \times B) / 2 \times (C)$$
$$V1 = (3.568 \times 2.192) / 2 \times (5.790)$$
$$V1 = 22.64 \text{ m}^3$$

Volume Calculation



Proposed Loft Plan

1:100

1:100



Proposed Roof Plan

1:100

1:100

All works to be carried out in accordance with current building regulations and as per signed contract.
All dimensions / levels to be checked and verified on site before commencing any work and any discrepancies to be reported to the office immediately.
This drawing to be read in conjunction with contract documents, project working drawings, specification, all consultants / specialist drawings, details and specification.
All materials to be used in the construction of the external surfaces of the new works shall match those in the existing building.

CLIENT:
Ms Ayala Ochert

DRAWING TITLE :
n Loft and Roof Plans

JOB TITLE :
Loft Conversion

JOB REF / ADDRESS :
LW202200142 57 Oakdale Road N4 1NU (Ochert)


SCALE : DATE :
1/100 @ A3 December 22
1/50 @ A3

PP Ref:
PP-
JOB NO :
LW202200142

PHASE :
Permitted

DRAWING NO :
03

DRAWN BY :
DO
REVISION.
00

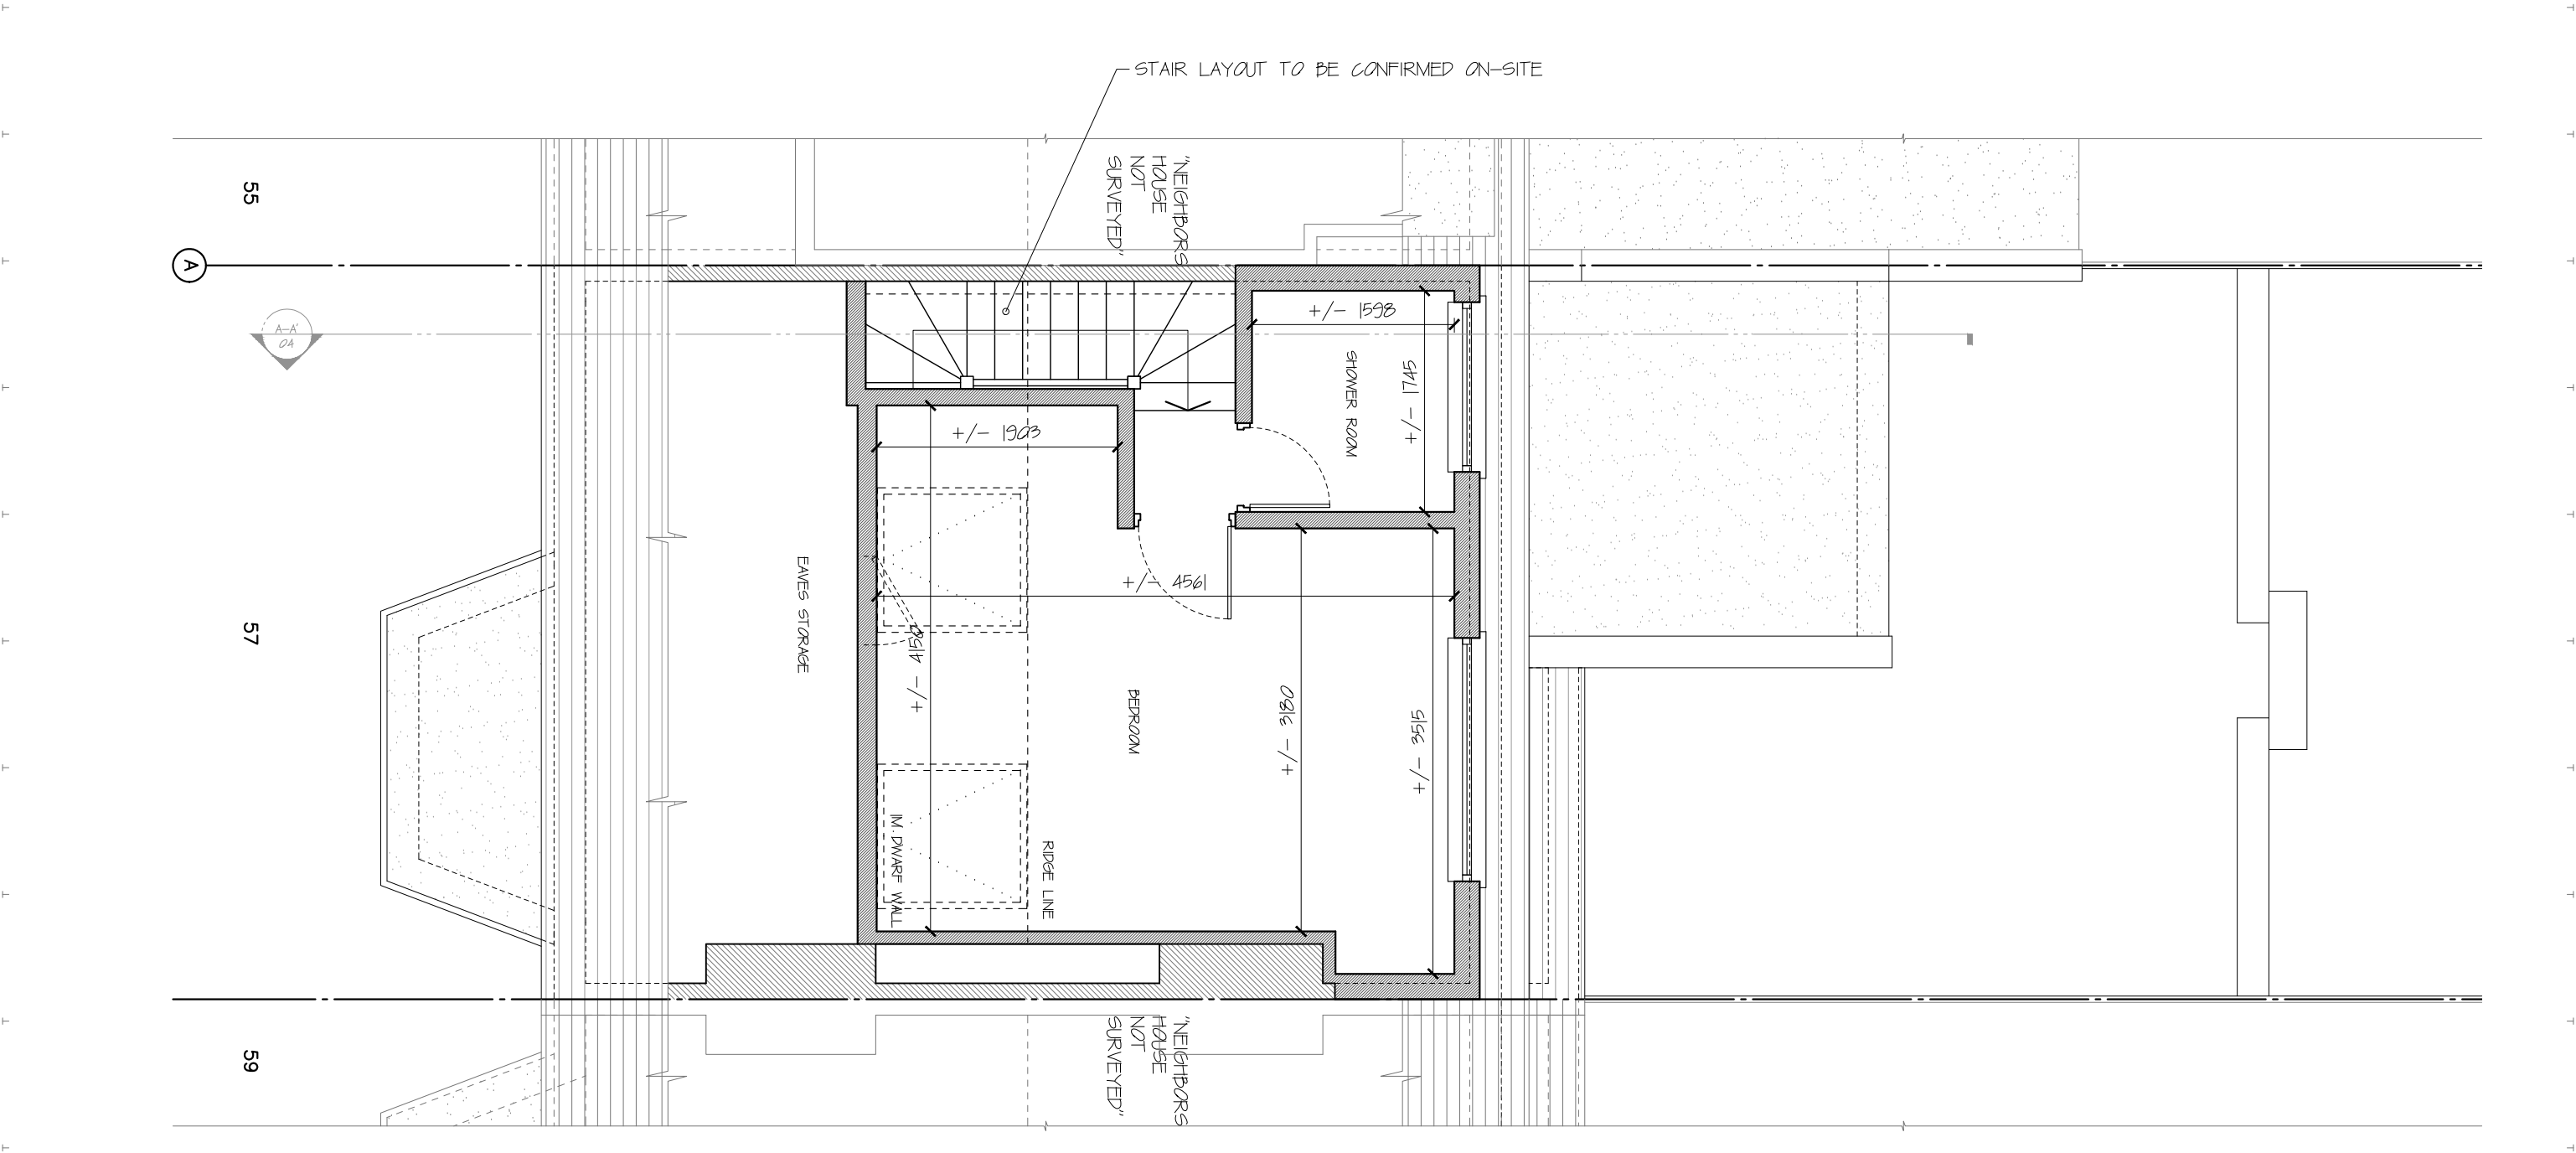

Proposed Loft

1:50

NOTE:
THE EXACT DIMENSIONS TO
BE CONFIRMED ON SITE.

All works to be carried out in accordance with current building regulations and as per signed contract. All dimensions / levels to be checked and verified on site before commencing any work and any discrepancies to be reported to the office immediately. This drawing to be read in conjunction with contract documents, project working drawings, specification, all consultants / specialist drawings, details and specification. All materials to be used in the construction of the external surfaces of the new works shall match those in the existing building.	CLIENT:	JOB TITLE:	SCALE:	DATE:	PP Ref:	PHASE:	DRAWN BY:
	Ms Ayala Ochert	Loft Conversion	1/100 @ A3	December 22	PP-	Permitted	DO
	DRAWING TITLE:	JOB REF / ADDRESS:	1/50 @ A3		JOB NO:	DRAWING NO:	REVISION:
	Proposed Loft Plans	LW202200142 57 Oakdale Road N4 1NU (Ochert)			LW202200142	04	00



All works to be carried out in accordance with current building regulations and as per signed contract. All dimensions / levels to be checked and verified on site before commencing any work and any discrepancies to be reported to the office immediately. This drawing to be read in conjunction with contract documents, project working drawings, specification, all consultants / specialist drawings, details and specification. All materials to be used in the construction of the external surfaces of the new works shall match those in the existing building.	CLIENT:	JOB TITLE:	SCALE:	DATE:	PP Ref:	PHASE:	DRAWN BY:
	Ms Ayala Ochert	Loft Conversion	1/100 @ A3	December 22	PP-	Permitted	DO
	DRAWING TITLE:	JOB REF / ADDRESS:	1/50 @ A3		JOB NO:	DRAWING NO:	REVISION.
	Elevations	LW202200142 57 Oakdale Road N4 1NU (Ochert)			LW202200142	05	00

