




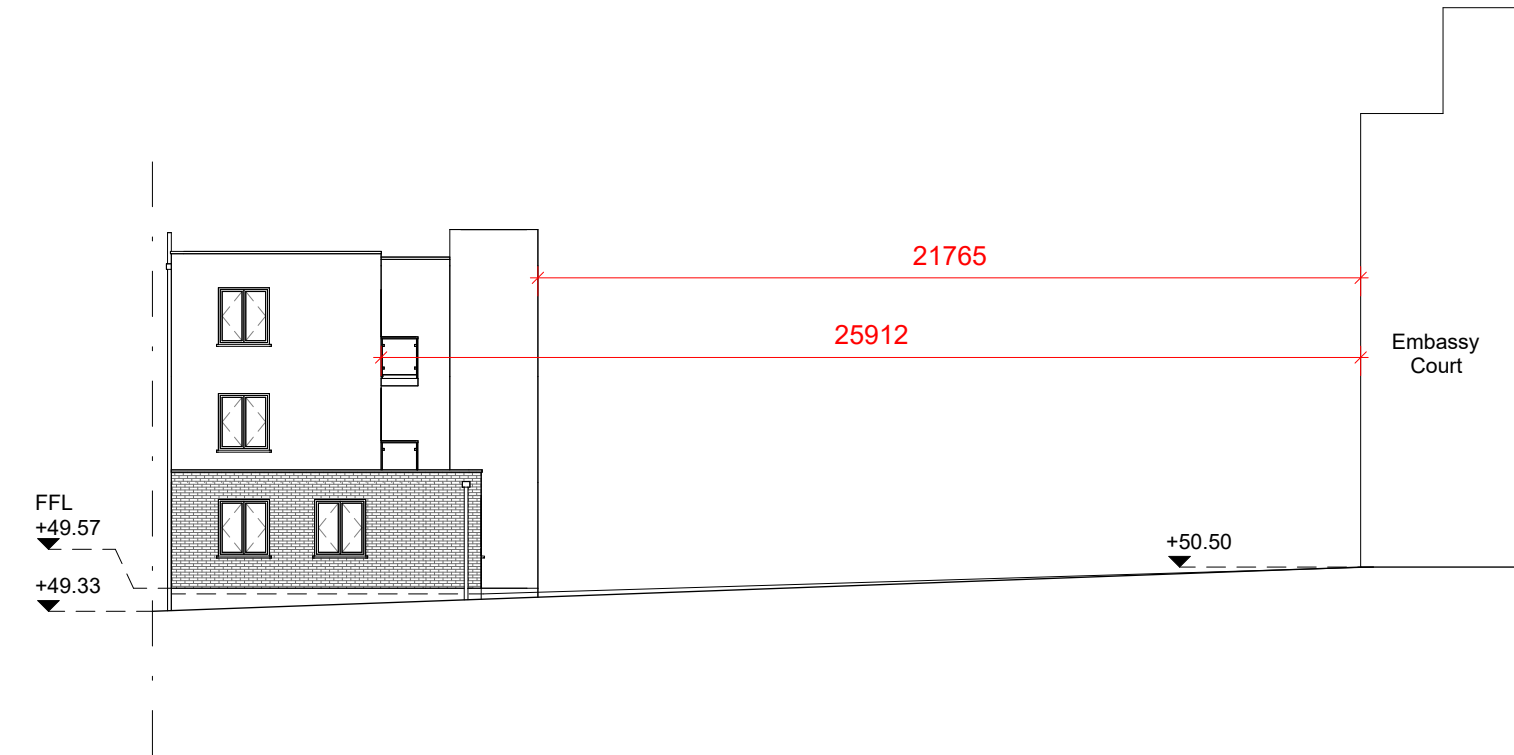


Section A-A as Existing
1 : 200

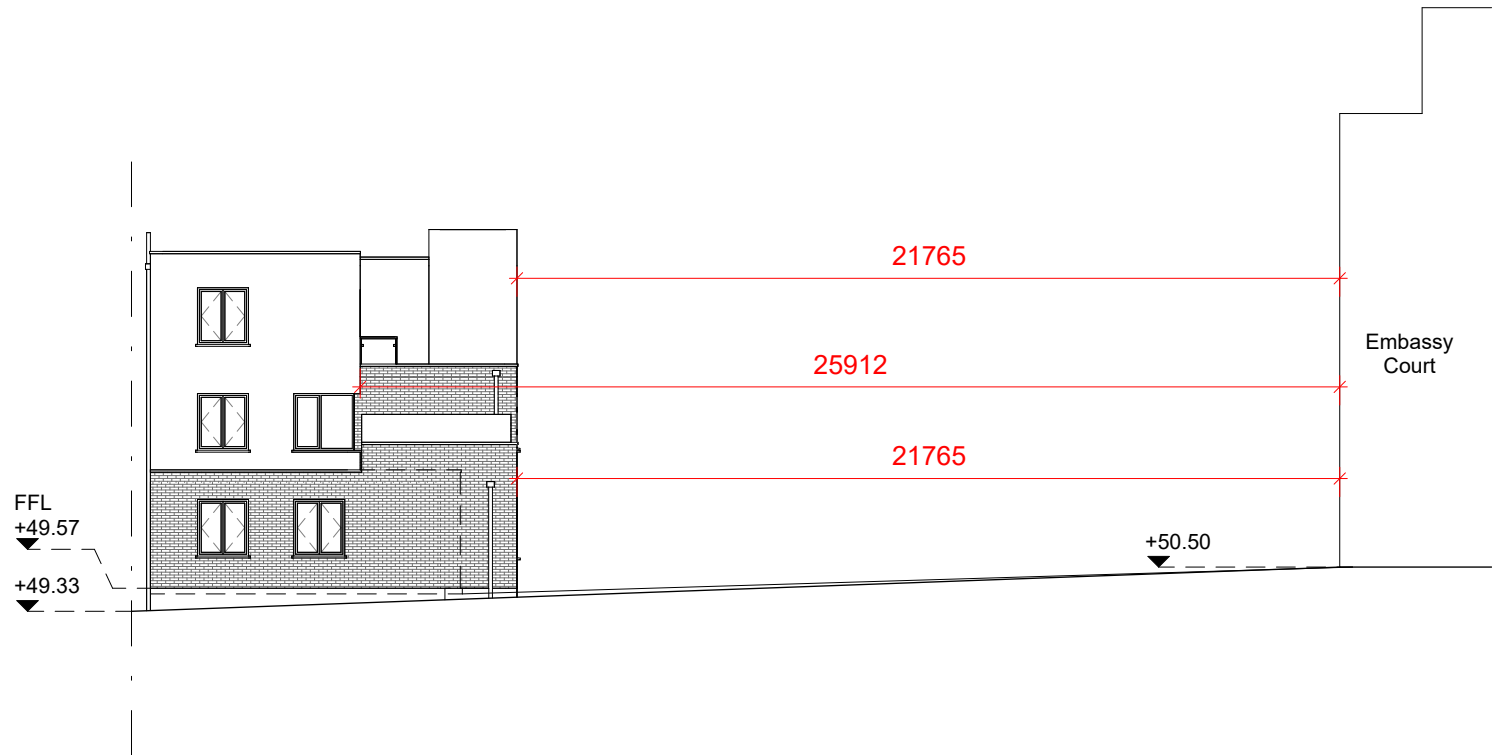

Section A-A as Proposed
1 : 200

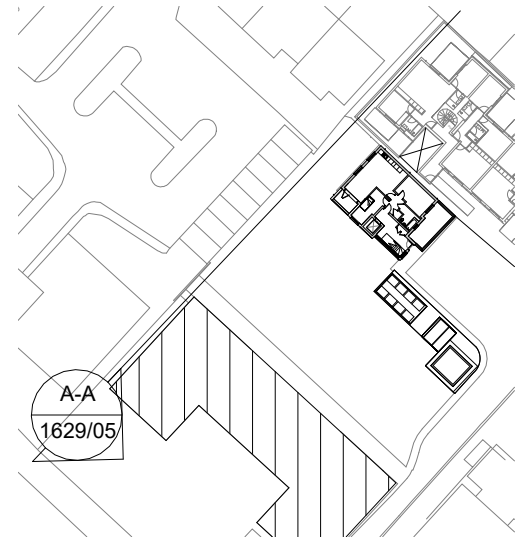

CGI as Existing

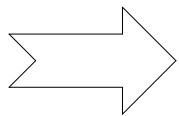

CGI as Proposed

Issue:

Planning

0mm 10mm 20mm 50mm

0 2m 4m 10m

Scale bar: 1:200

No scaled dimensions to be taken from this drawings. All dimensions to be site checked.

Revisions

Rev.	Description	Date	By

CG ARCHITECTS

36 CANNON HILL, LONDON N14 6LG
T. 020 8449 5100

Client:
GCP Ventures (Embassy Court) Ltd

Site:
Flat 1 and Flat 2
1 Keats Place
London, N11 2DT

Title:
Sections and CGIs

Scale: As indicated(@ A2)	Drawn: -	Checked: CG
Date: December 2022		
Drg No 1629/05	REV	