
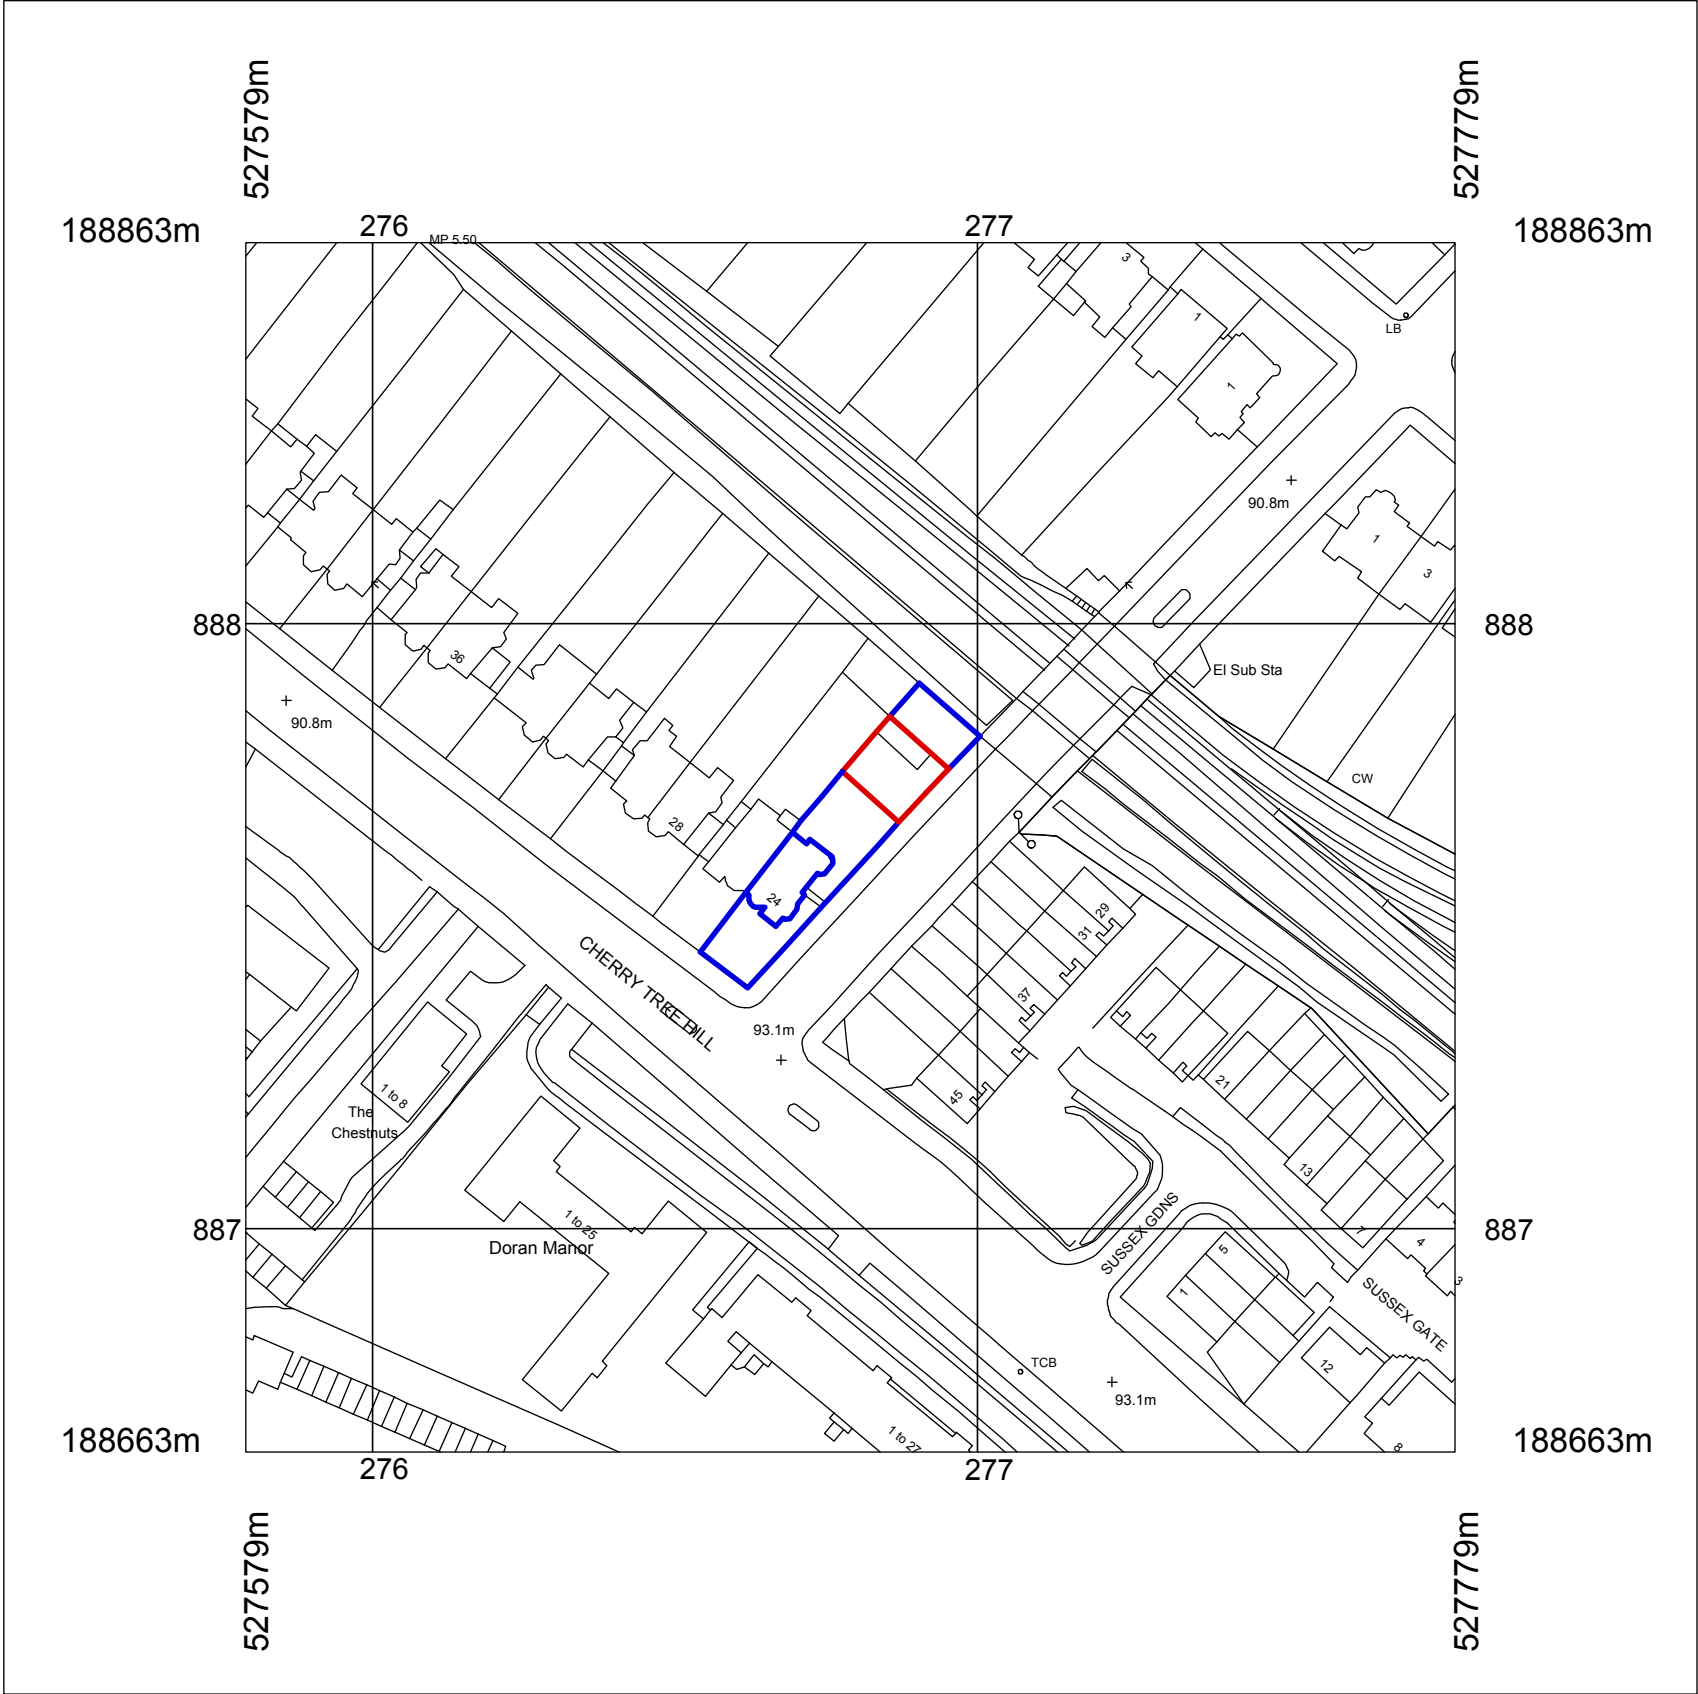


JOB	24 Great North Road, N6 4LU		
TITLE	OS Location Plan		
SCALE	1:1250	DATE	17-01-13
JOB NO	1208	DWG NO	00A

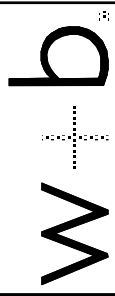

worke+bussell architects
72 summerlee avenue
london n2 9qh
t/f: 020 8442 1895
mail@workeandbussell.com