



0010 Section A-A: Tower D west plinth level 1:100
01



0010 Section B-B: Tower C south plinth level 1:100
02



0010 Section C-C: Tower C east plinth level 1:100
03




0010 Section D-D: Tower D roof level through private terrace 1:100
04




0010 Section E-E: Tower D roof level seating area 1:100
05



0010 Section F-F: Tower C roof level 1:100
06

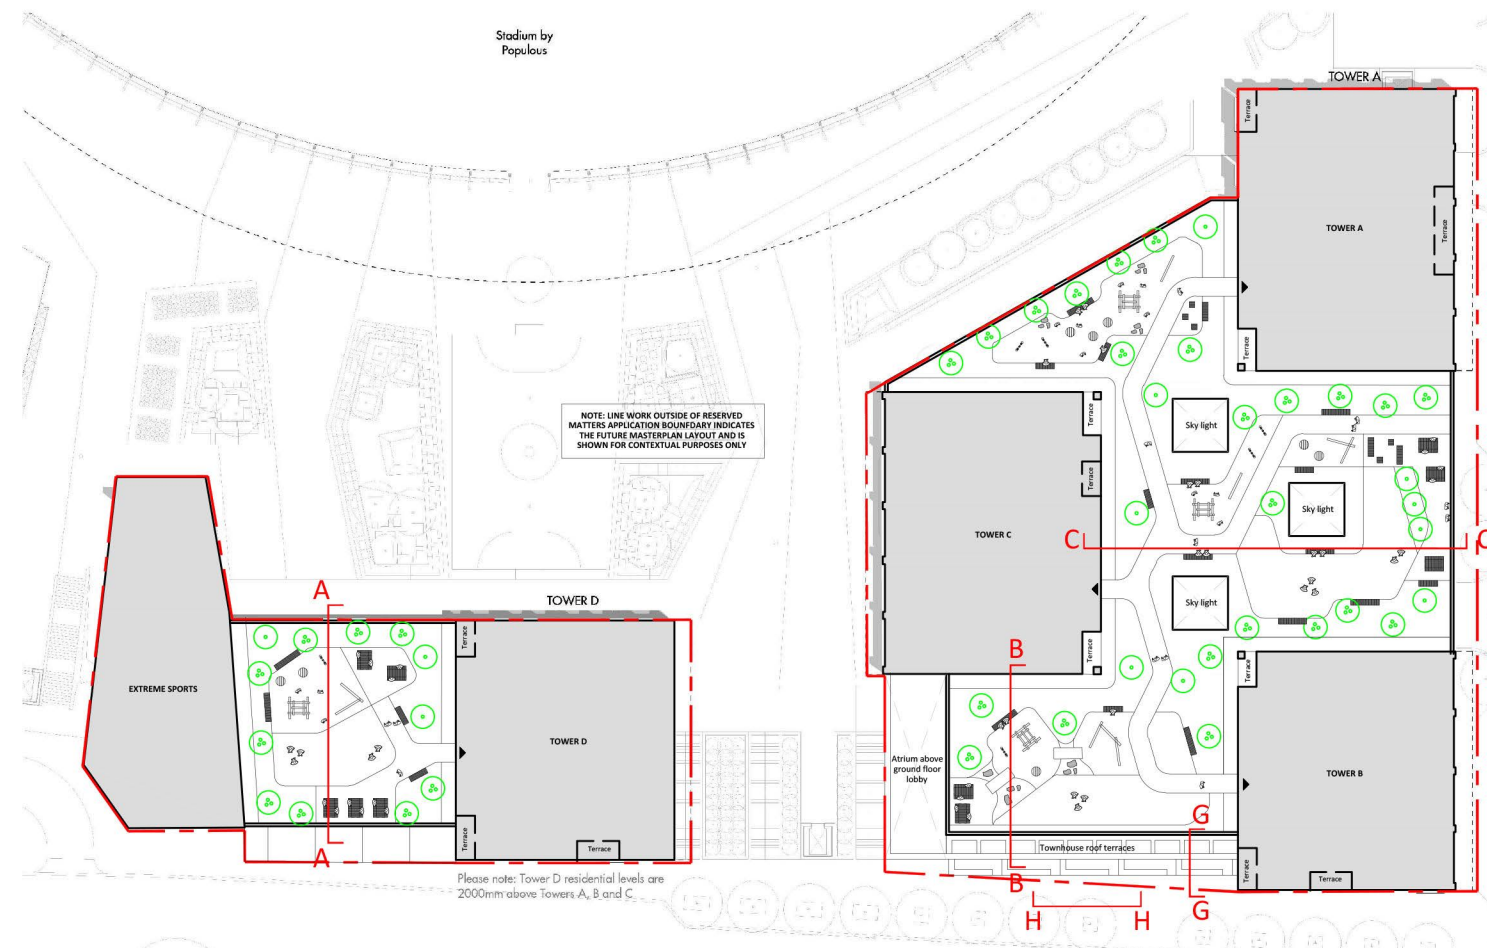

0010 Location plan: Plinth Level N.T.S
00

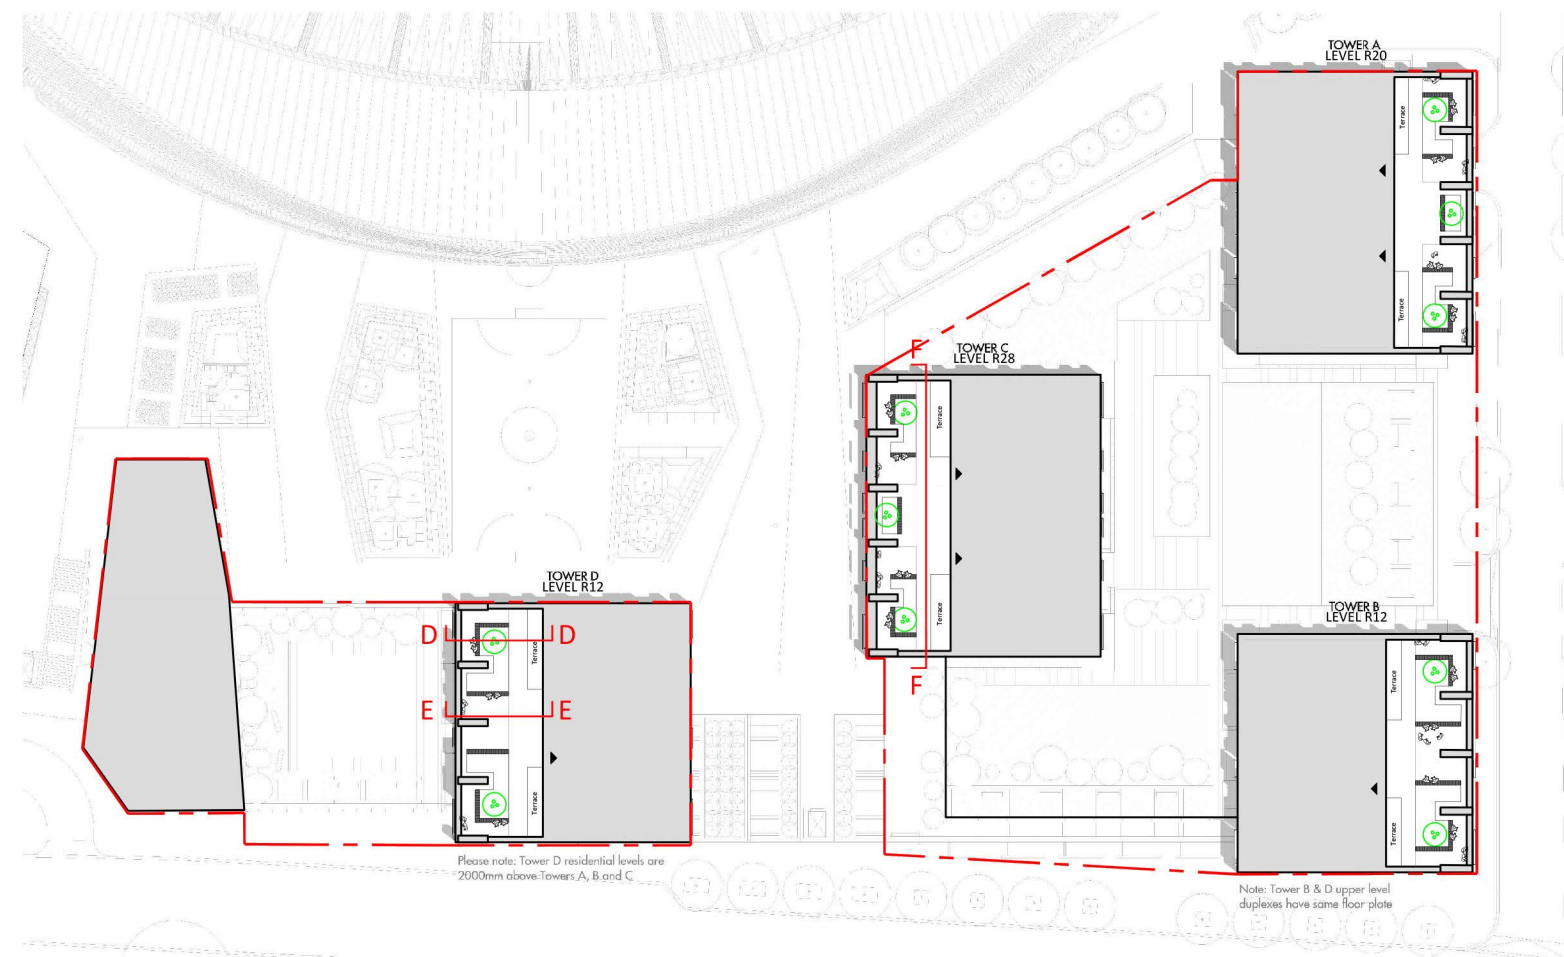

0010 Location plan: Roof Level N.T.S
00



0010 Section G-G: Ground floor defensive space 1:50
07



0010 Elevation H-H: Ground floor defensive space 1:50
08

- Notes
1. This drawing has been produced using information from the original outline application, which was available in PDF format only. As such, there may be some discrepancy in the scaling of the information that forms the background to this plan, including the proposed tower buildings and surrounding context. All information outside red line boundary shown for contextual purpose only.
 4. All dimensions in mm, unless otherwise stated.
 6. Scaling from drawing if printed incorrectly may lead to errors.
 7. All hatch patterns are indicative only unless stated otherwise.
 6. Any discrepancies in the design information are to be brought to the attention of re-form landscape architecture, in writing, prior to commencement of construction works.
 7. Refer to other consultants' drawings and specifications for the following design information:
 - Foundation details
 - Base course and/or sub bases design & specification
 - Waterproofing of any element
 - Levels & Drainage design and infrastructure
 - Lighting and ducting
 - Existing & proposed utilities
 10. Plant quantities are to suit site areas in accordance with scheduled plant densities.
 11. Any proposed plant substitution shall be agreed with the landscape architect prior to ordering.



Scale
Scale
0m 5m 10m 20m

15.12.22 Reserved matters application
Date Description of revision EK/OC MS DL P01
Drawn Checked Approved Revision

re-form
landscape architecture

Beehive Mill, Jersey Street,
Manchester M4 6JG
T: +44 (0)161 397 4953
E: info@re-formlandscape.com
W: re-formlandscape.com

Project
SOUTHERN RESIDENTIAL DEVELOPMENT, THFC
RF22-966

Client
TOTTENHAM HOTSPUR F.C.
Document title
ILLUSTRATIVE SECTIONS

Paper size
A1
Status
FOR INFORMATION
Drawing number
0966-RFM-SR-ZZ-DR-L-0010
© re-form landscape architecture
Scale
As shown
S2
Revision
P01