




Key

- Reserved matters application boundary
- Paved surface
- Decking
- Play surface
- Gravel maintenance strip (adjacent to buildings)
- Single stem tree
- Multi-stem tree
- Amenity lawn
- Mixed ornamental planting
- Evergreen hedge
- Play equipment
- Bench
- Communal entrance
- Maintenance access to light well

Notes

- This drawing has been produced using information from the original outline application, which was available in PDF format only. As such, there may be some discrepancy in the scaling of the information that forms the background to this plan, including the proposed tower buildings and surrounding context. All information outside red line boundary shown for contextual purpose only.
- All dimensions in mm, unless otherwise stated.
- Scaling from drawing if printed incorrectly may lead to errors.
- All hatch patterns are indicative only unless stated otherwise.
- Any discrepancies in the design information are to be brought to the attention of re-form landscape architecture, in writing, prior to commencement of construction works.
- Refer to other consultants' drawings and specifications for the following design information:
 - Foundation details
 - Base course and/or sub bases design & specification
 - Waterproofing of any element
 - Levels & Drainage design and infrastructure
 - Lighting and ducting
 - Existing & proposed utilities
- Plant quantities are to suit site areas in accordance with scheduled plant densities.
- Any proposed plant substitution shall be agreed with the landscape architect prior to ordering.

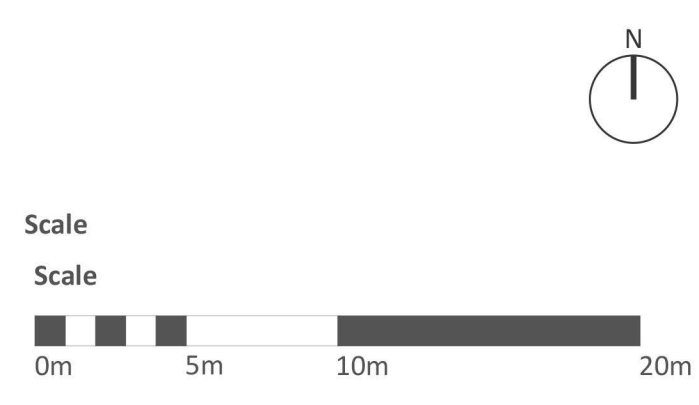

15.12.22	Reserved matters application	EK	MS	DL	P02
Date	Description of revision	Drawn	Checked	Approved	Revision

re-form
landscape architecture

Beehive Mill, Jersey Street,
Manchester M4 6JG
T: +44 (0)161 397 4953
E: info@re-formlandscape.com
W: re-formlandscape.com

Project
SOUTHERN RESIDENTIAL DEVELOPMENT, THFC
RF22-966

Client
TOTTENHAM HOTSPUR F.C.

Document title
PLINTH LEVEL 3 LANDSCAPE LAYOUT

Paper size A1	Scale 1:250
Status FOR INFORMATION	S2
Drawing number 0966-RFM-SR-XX-DR-L-0002	Revision P02