




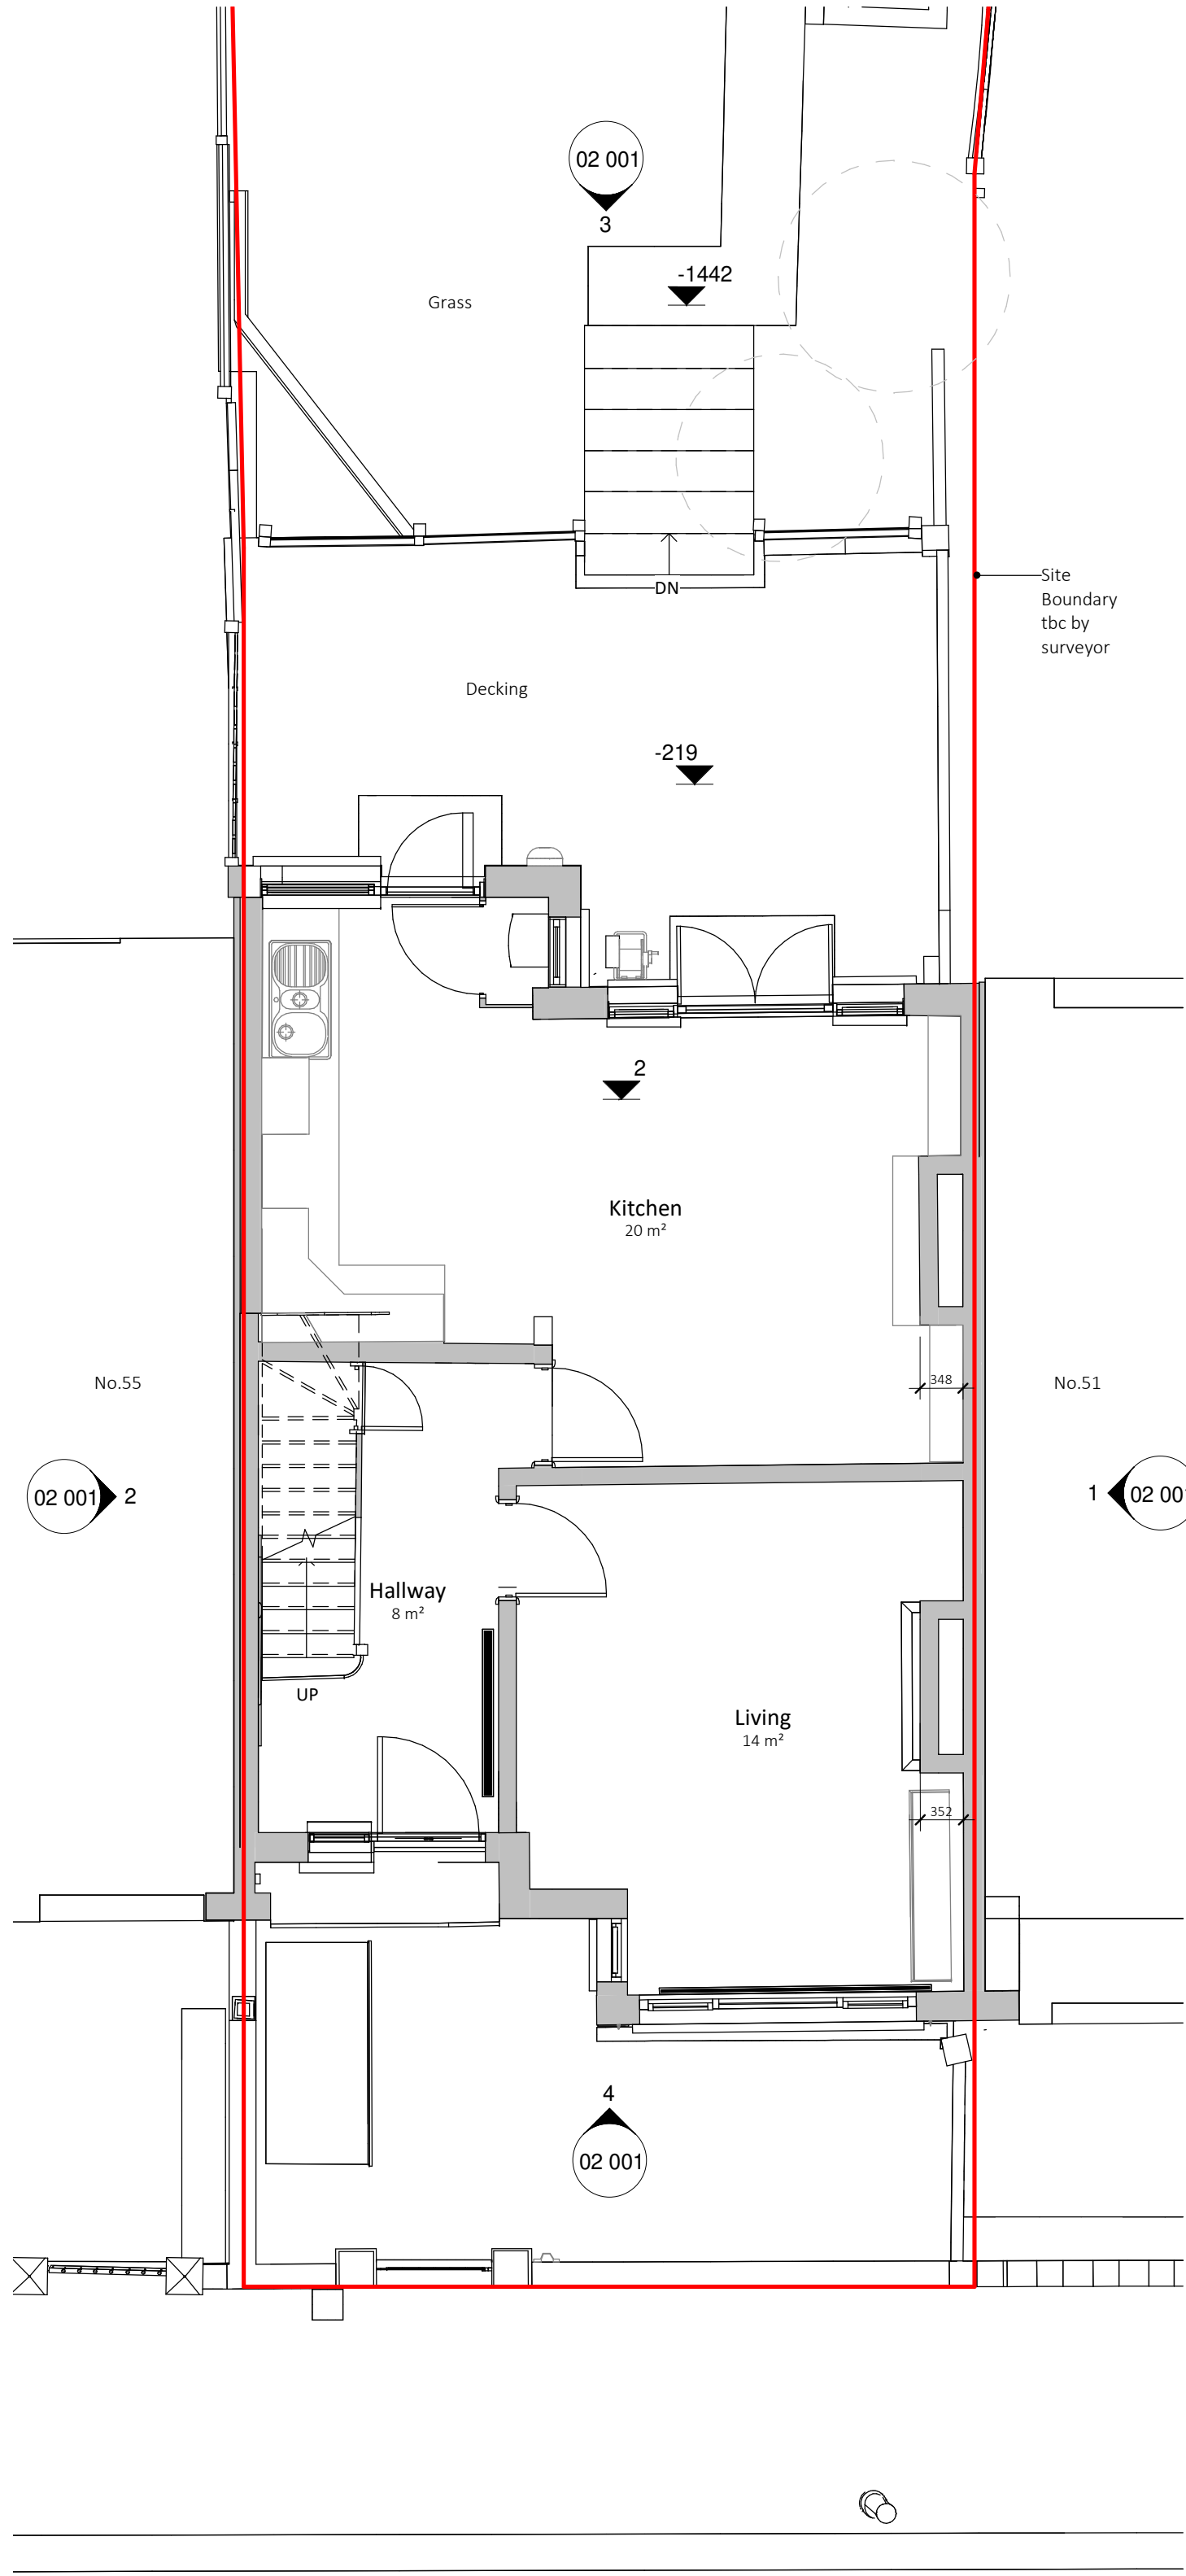

1 Level 00 - Existing
1 : 50

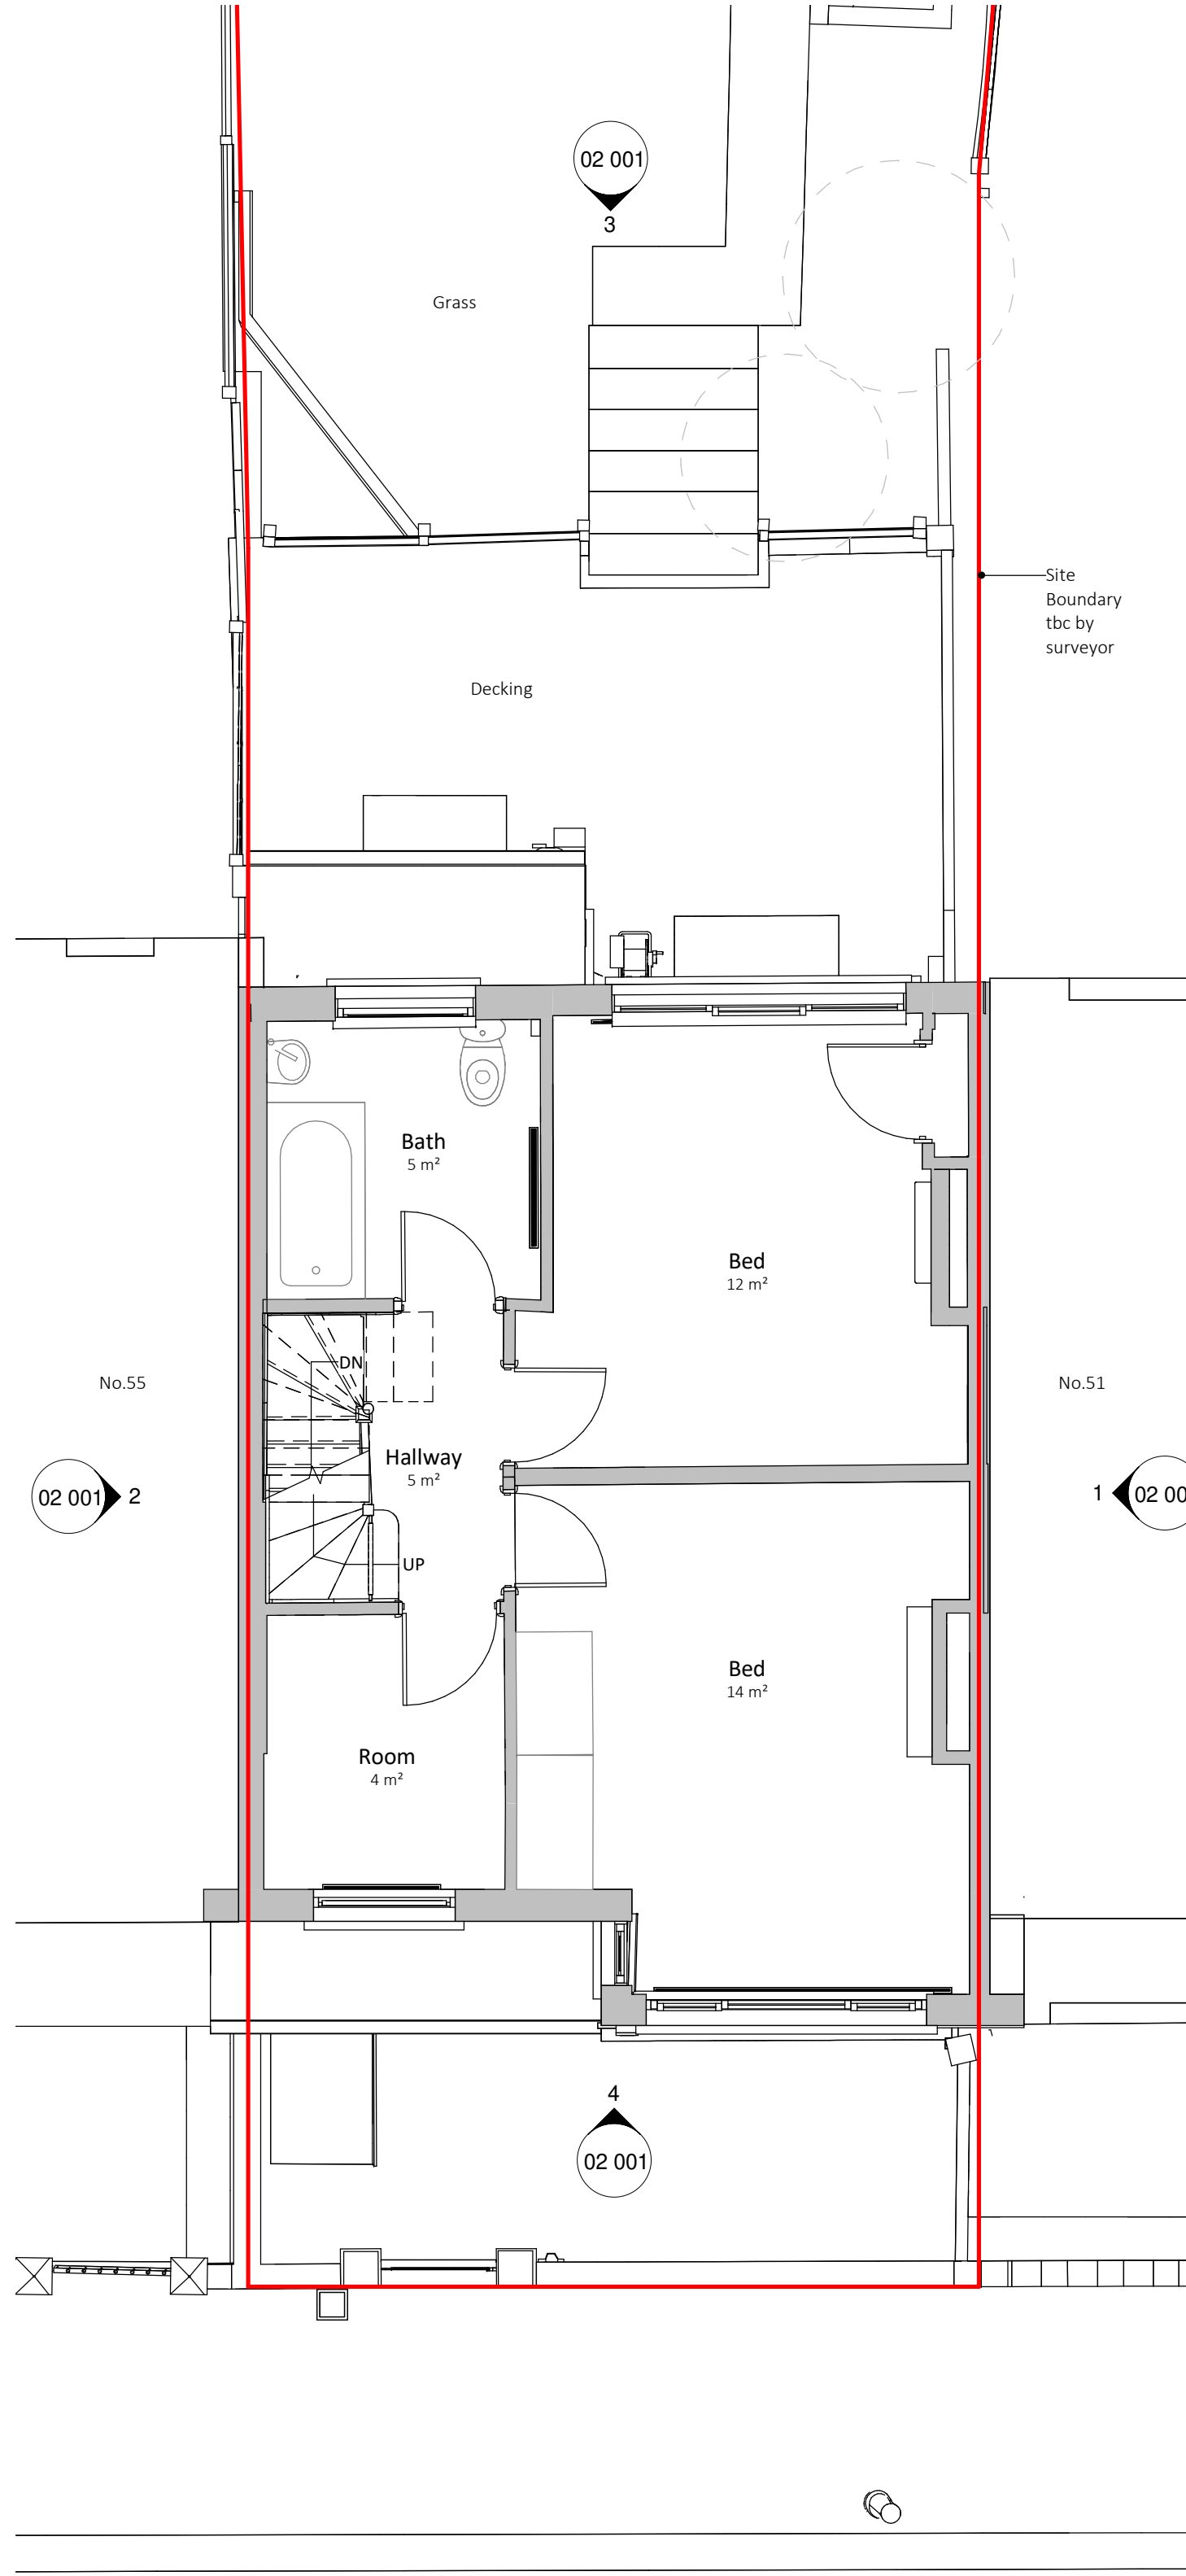

2 Level 01 - Existing
1 : 50

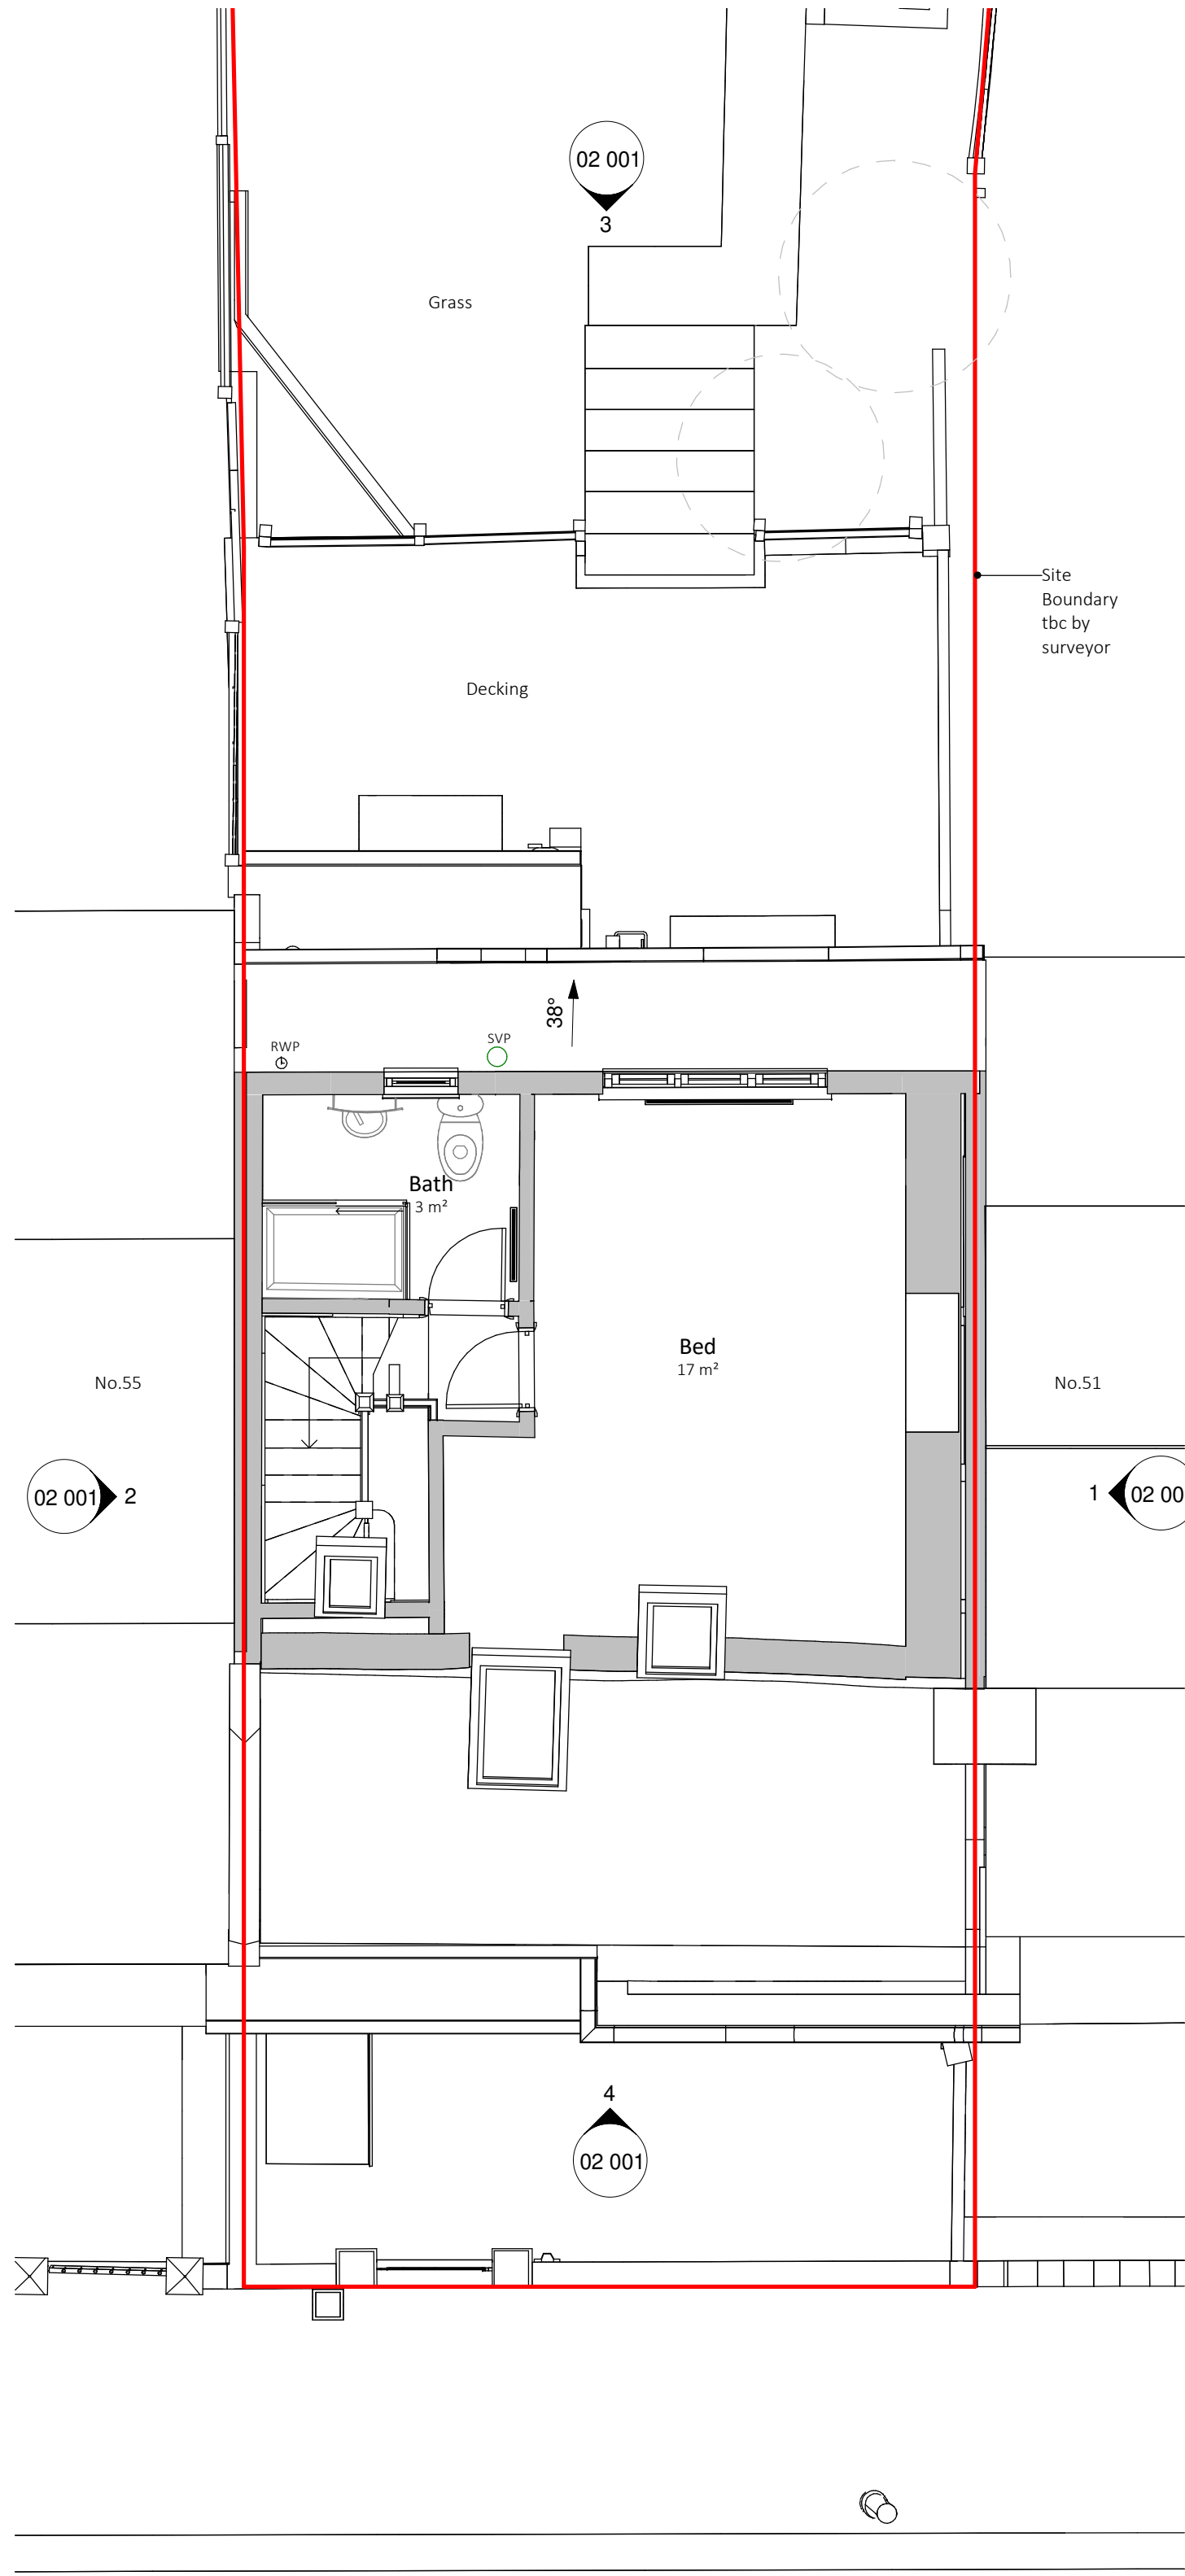

3 Level 02 - Existing
1 : 50

General Notes

The copyright of this drawing and design remains the intellectual property of the designers and may not be used without the written permission of Architecture for the Senses Limited. Do not Scale. Verify all dimensions on site before commencing work or preparing shop drawings. Report any discrepancies, errors or omissions to the designers and await further instructions before the commencement of works. All building materials, components and workmanship to comply with the appropriate public health acts, building regulations, British standards, codes of practice and the appropriate manufacturer's recommendations. Ensure all works are carried out within the prescribed hours of work and that all tools are of a non-percussive type where possible. Refer to the relevant drawings or method statement for all specialist work.

Wall Types:

- Existing Wall
- Proposed Wall

Materials:

- Brick
- Render
- Dark Grey Slate - Existing
- UPVC Door
- UPVC Window
- Metal Frame Door
- Metal Frame Window
- Dark Grey Slate - Proposed
- Red Slate - Existing
- Red Slate - Existing
- New Timber Door

P01	20.12.22	Planning Submission
Rev	Date	Description

Project	53 Higham Road	Date drawn	10.10.22
Drawn by	OS	Checked by	MS
Drawing Title	Plans - Existing	Scale @ A1:	1 : 50

PLANNING

Project	Origin	Volume	Level	
HRT	AFTS	XX	XX	
File type	Discipline	Sheet no	Stage	Rev
DR	A	01 001	S1	P01

