


Notes

All dimensions to be checked by the Contractor before construction proceeds.

This drawing is the copyright of IntelliArch Limited and shall not be anyway used or reproduced without their prior written consent.

rev.		date.	dwn.
------	--	-------	------

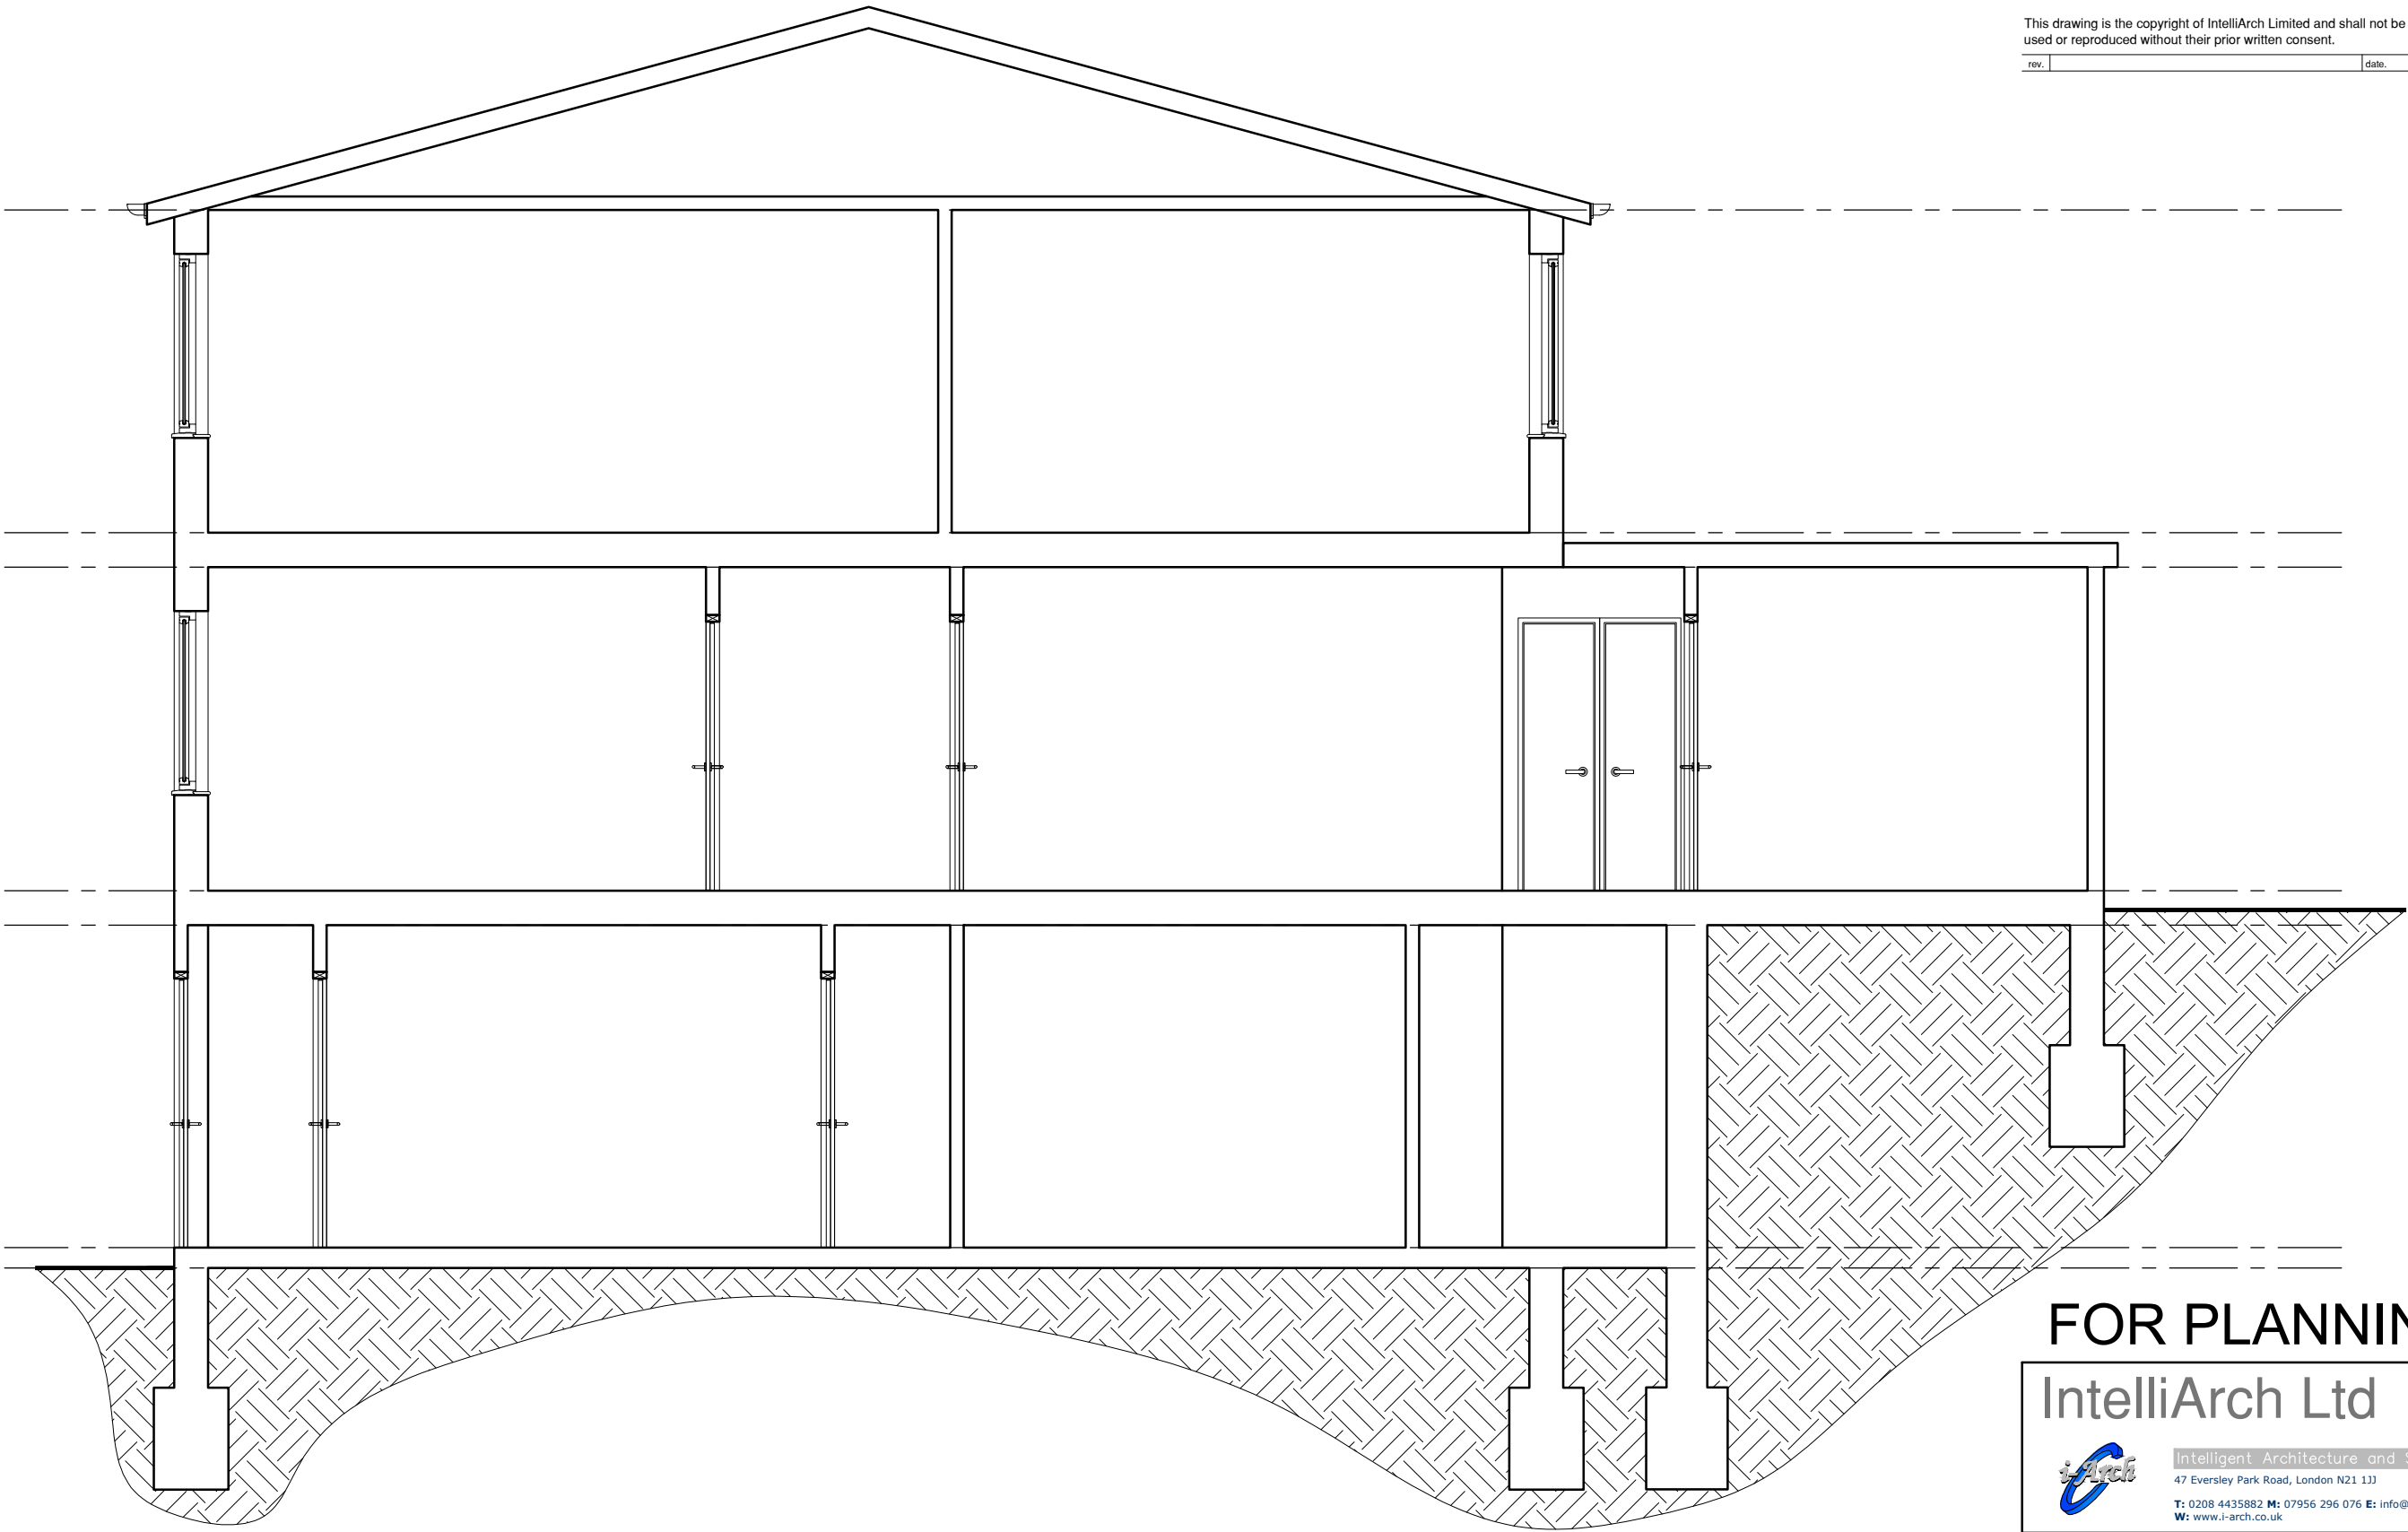

Proposed Section BB

FOR PLANNING

IntelliArch Ltd



Intelligent Architecture and Surveying
47 Eversley Park Road, London N21 1JJ
T: 0208 4435882 M: 07956 296 076 E: info@i-arch.co.uk
W: www.i-arch.co.uk

project 7 Tenterden Road London N17 8BE	
title Proposed Section BB	
scale 1:50 @ A3	dwn MA
date 9th December 2022	chk
drg no. 1449-110	rev B