


Notes		
All dimensions to be checked by the Contractor before construction proceeds.		
This drawing is the copyright of IntelliArch Limited and shall not be anyway used or reproduced without their prior written consent.		
rev.	date.	dwn.

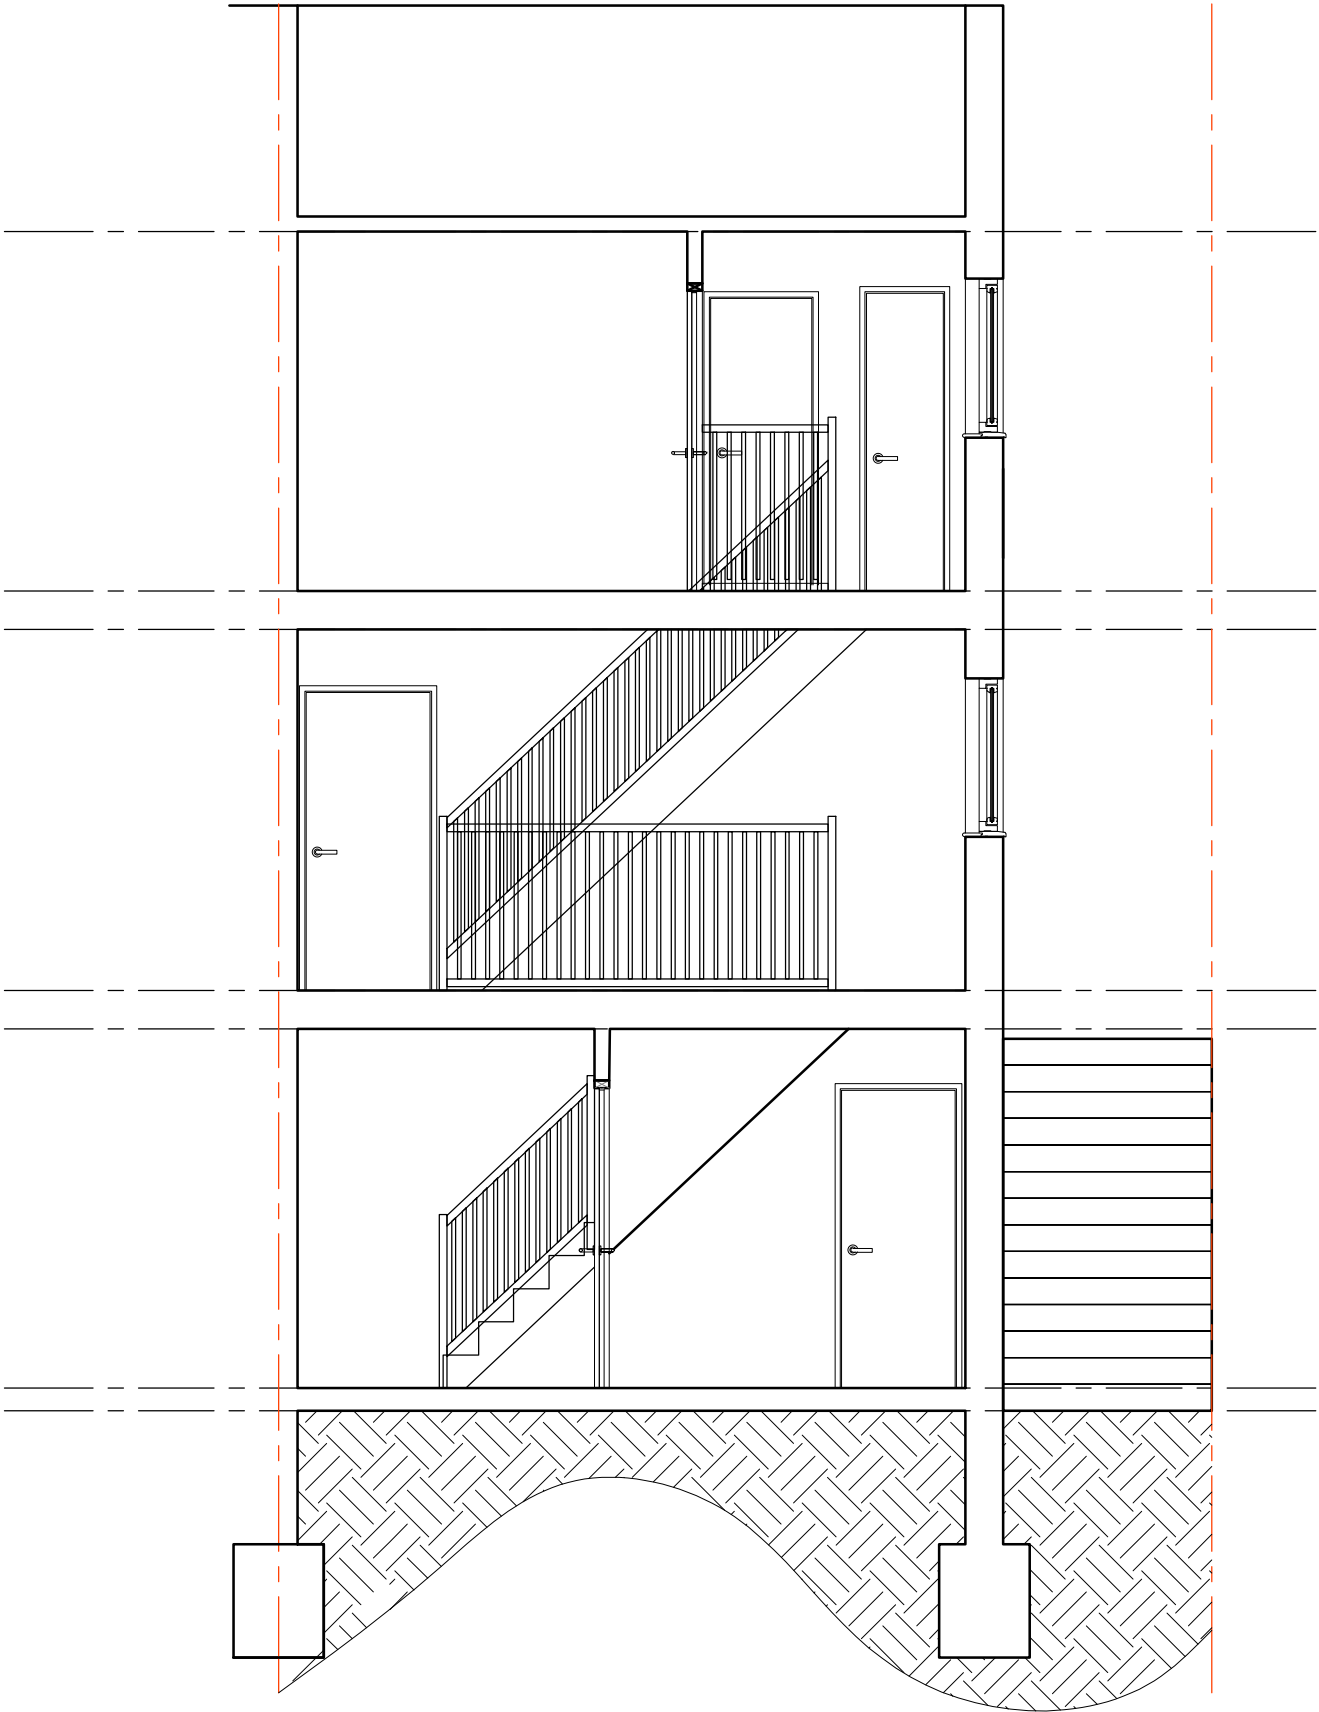

Existing Section AA

FOR PLANNING

IntelliArch Ltd



Intelligent Architecture and Surveying
47 Eversley Park Road, London N21 1JJ
T: 0208 4435882 M: 07956 296 076 E: info@i-arch.co.uk
W: www.i-arch.co.uk

project
7 Tenterden Road
London N17 8BE

title
Existing Section AA

scale 1:50 @ A3	dwn MA
date 9 August 2021	chk

drg no. 1449-40	rev
--------------------	-----