


Notes		
All dimensions to be checked by the Contractor before construction proceeds.		
This drawing is the copyright of IntelliArch Limited and shall not be anyway used or reproduced without their prior written consent.		
rev.	date.	dwn.

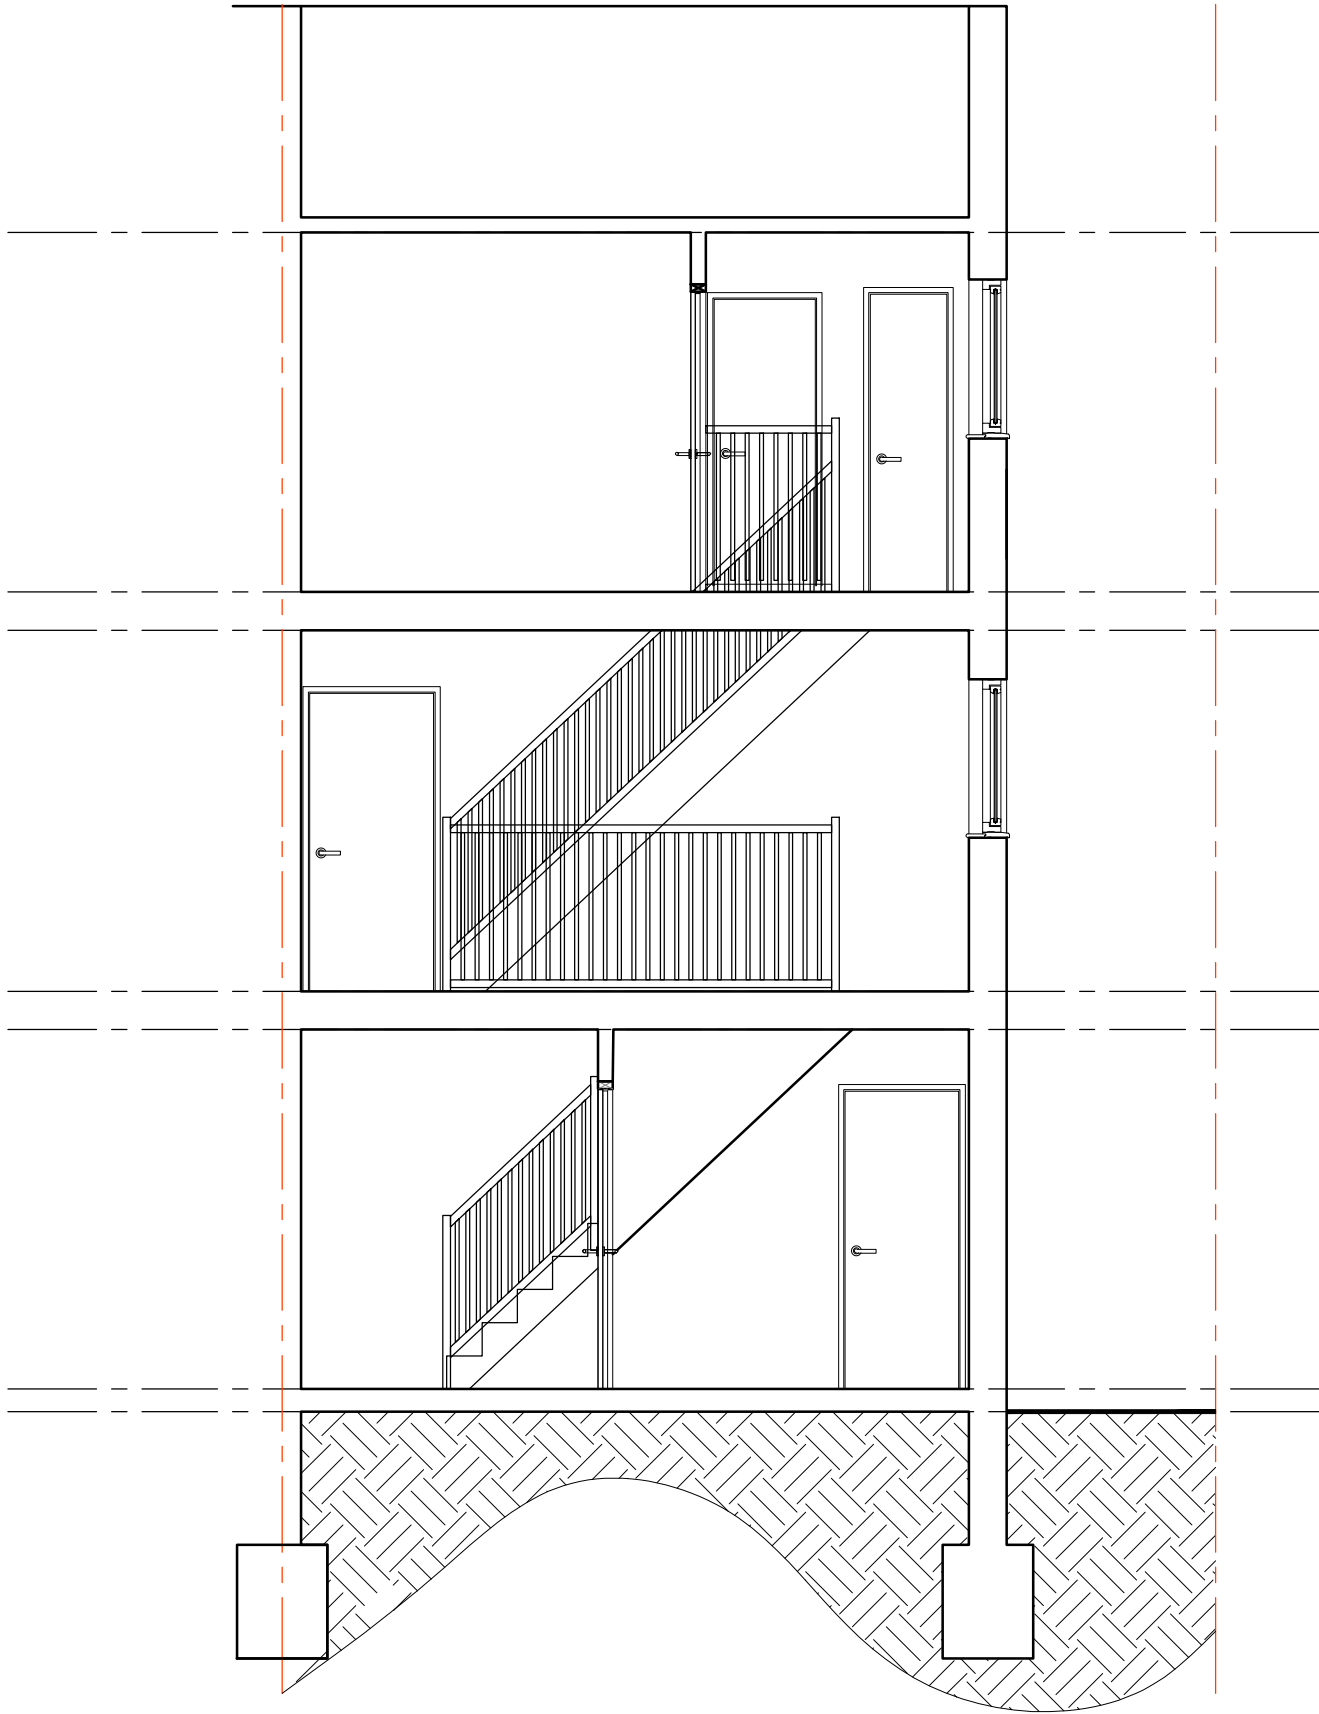

Proposed Section AA

FOR PLANNING



Intelligent Architecture and Surveying
47 Eversley Park Road, London N21 1JJ
T: 0208 4435882 M: 07956 296 076 E: info@i-arch.co.uk
W: www.i-arch.co.uk

project

7 Tenterden Road
London N17 8BE

title

Proposed Section AA

scale

1:50 @ A3

dwn

MA

date

9th December 2022

chk

drg no.

1449-100

rev

B