


GENERAL NOTES

NOTE : THIS DRAWING TO BE READ IN CONJUNCTION WITH ALL STANDARD DETAILS & SPECIFICATIONS. ALL DIMENSIONS TO BE VERIFIED ON SITE. ALL WORKS TO COMPLY WITH CURRENT BUILDING REGULATIONS

All dimensions are approximate only & are to be checked on site to suit existing openings.

New softwood sash and casement windows with white paint, to the arrangements shown in the drawings & incorporating fixed, top, bottom & side Hung casements as applicable & including glazing bars to match existing design and fenestration.

Assemblies to be glazed with 24mm thick (4:16:4) with min. 1.4 u-value & putty fixed traditional double glazing units. See also drawings BBC-0693-P06&P07.

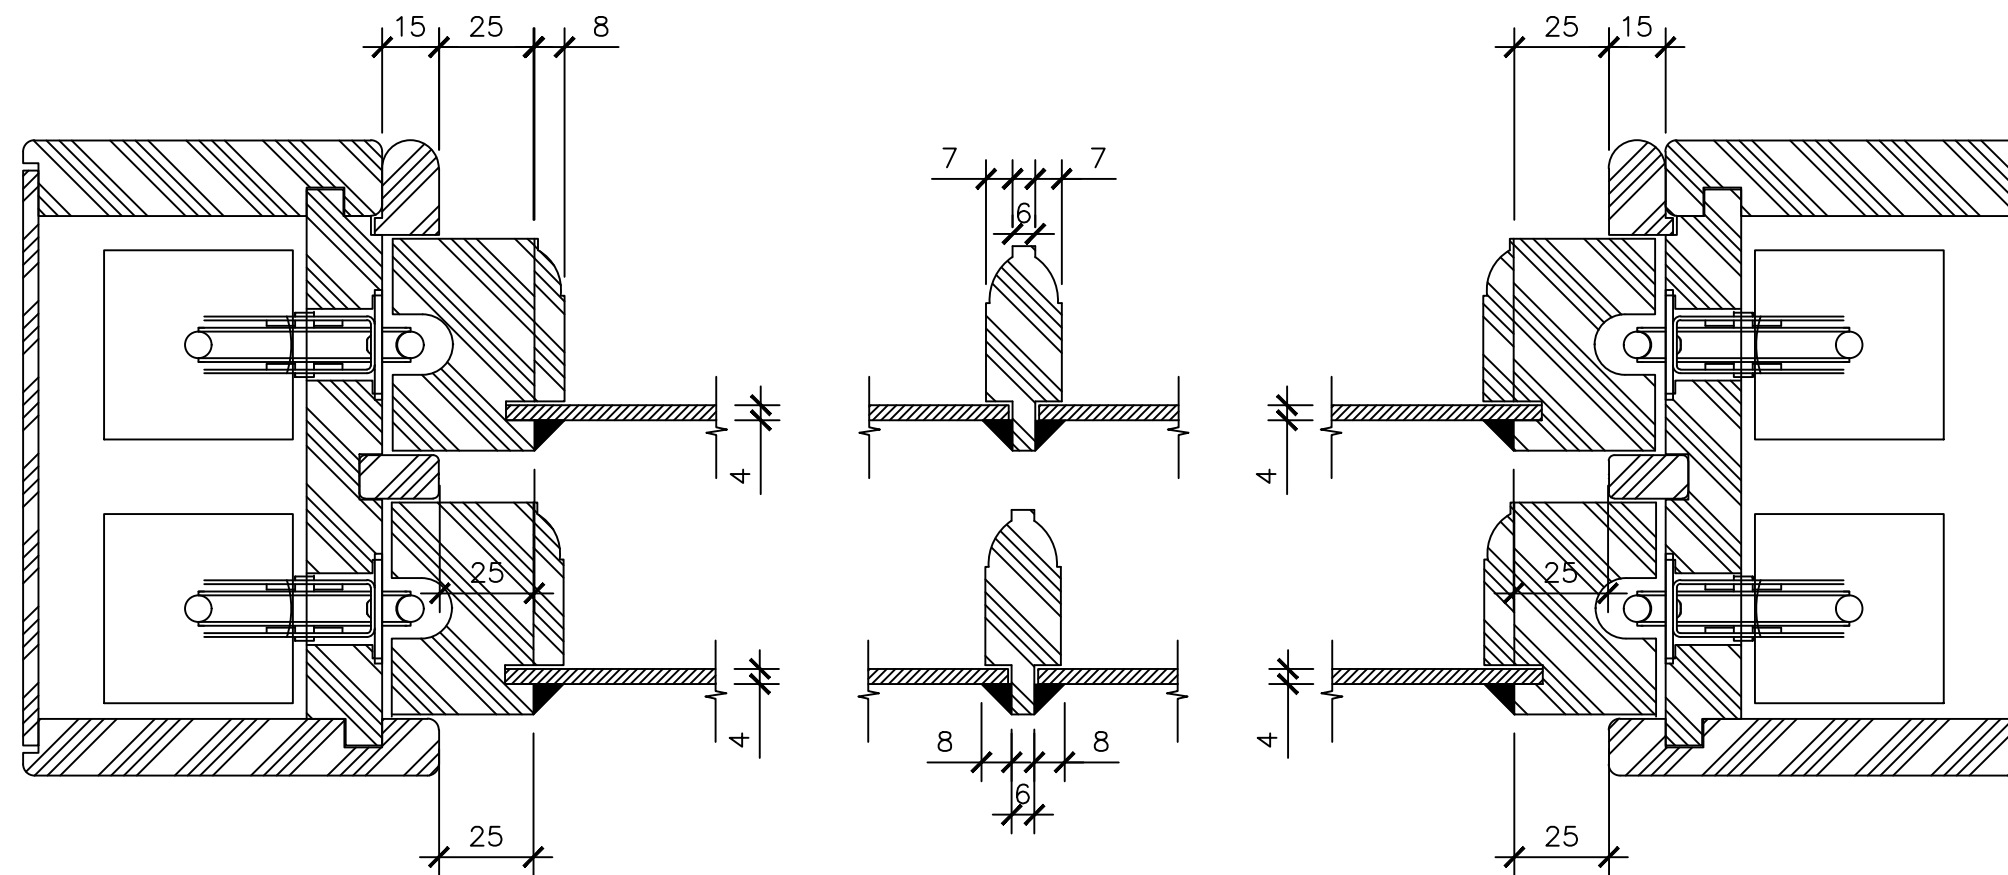

Existing Sliding Sash with Cords & Weights
Frame & Sash Cill

DRAWN	CHK'D	
REV	REVISION	DETAIL
DATE		

PLANNING

CLIENT
NORTHUMBERLAND & DURHAM
PROPERTY TRUST LIMITED

Base Building Consultancy
Building Surveyors, Project Managers & Party Wall Surveyors
Unit 2, 6/7 St Mary at Hill, London, EC3R 8EE
Tel: 020 7100 1227 Fax: 020 7929 6714
Website: www.basebc.co.uk

PROJECT	71 HILLFIELD PARK LONDON N10 3QU			
DRG. TITLE				
EXISTING TYPICAL CROSS SECTION DETAILS OF EXISTING WINDOW ASSEMBLIES				
CAD REFERENCE				
SCALE	DRAWN BY	CHECKED	APPROVED	DATE
1:2@A3	MK	KW	NJG	Nov 22
DRG.No.				REVISION
BBC-0797-P06				

Copyright of Base Building Consultancy Ltd. CONFIDENTIAL. This drawing is the property of Base Building Consultancy Ltd. No disclosure or copy of it may be made without the written permission of Base Building Consultancy Ltd.