

domusapm.co.uk
info@domusapm.co.uk
020 8144 2506
PO Box 76155 London,
N12 2FU

Permitted Development

CLIENT
Chris Charalambos

PROJECT


PROJECT NO.
2209680

DATE
14/12/2022

CHECKED BY
PC

25 Barrington Road
LONDON
N8 8QT

PD-001

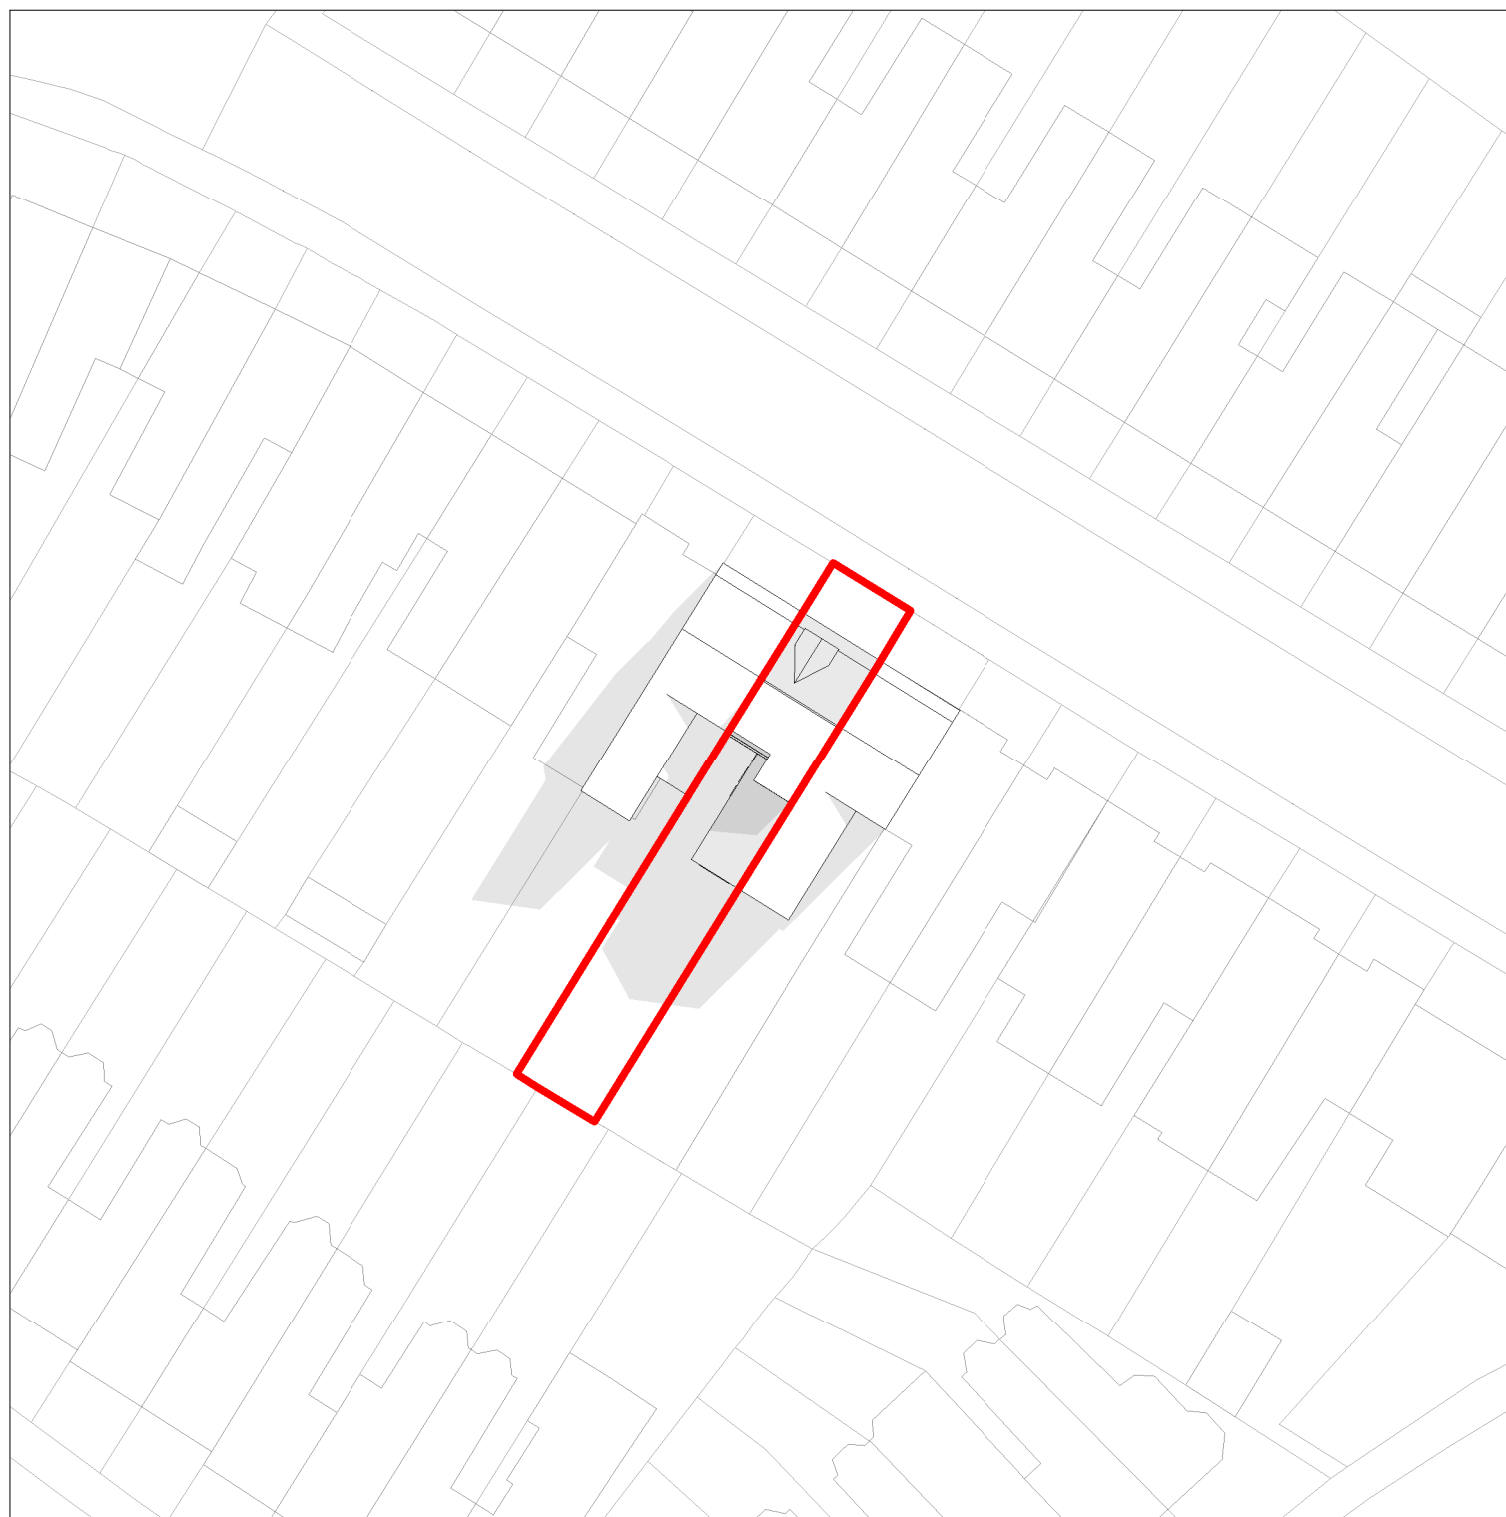

Block - Proposed
Scale: 1 : 500



Streetwise license n. 100047474

Site - Existing
Scale: 1 : 1250



Site - Proposed
Scale: 1 : 1250