

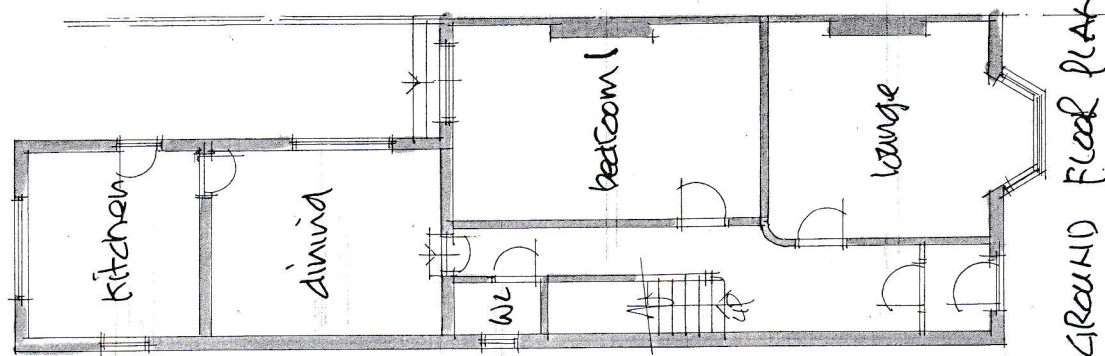


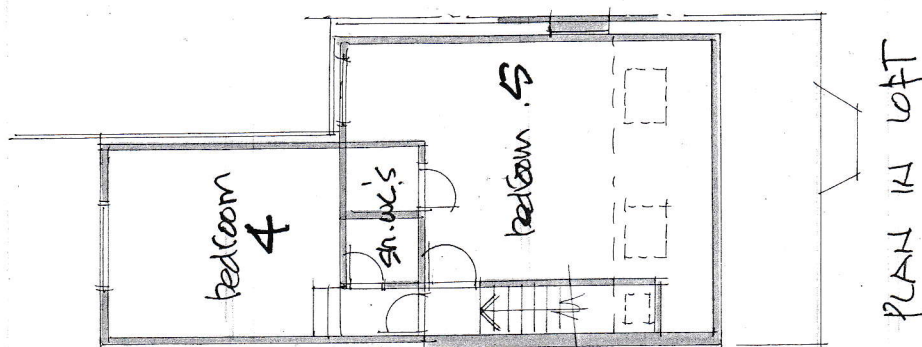

1m 0 1 2 3 4 5
 Scale @ 1:100 @ A3
 St. Paul's Road.

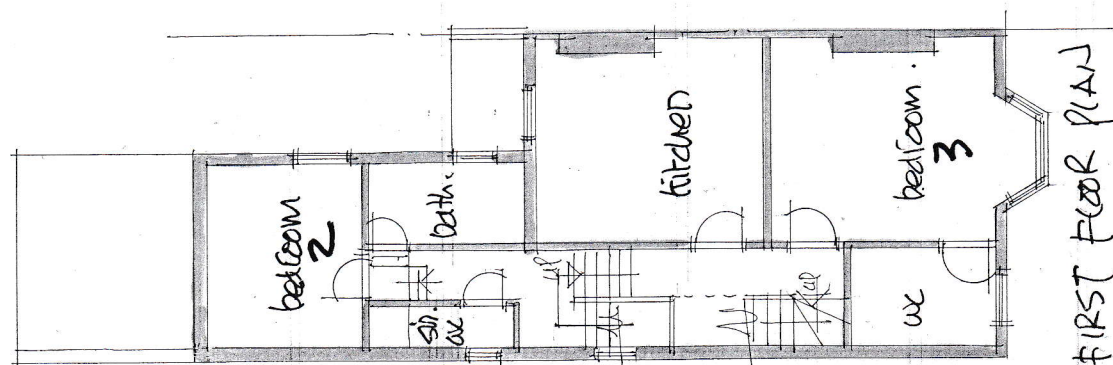

Notes:

1. No external changes.

17 ST. PAULS ROAD
 N17 0NB

Use as 5 bed. HMO, 4.
 existing / proposed
 plans:

scale: 1:100

job:

3451

date: dec-22.

drawn:

dwg. no.

10 A

client:

DAVID BARNARD

Town Planning Consultant + Building Designer

4 Barber Close, London, N21 1BE

Tel: 020 8245 1583