


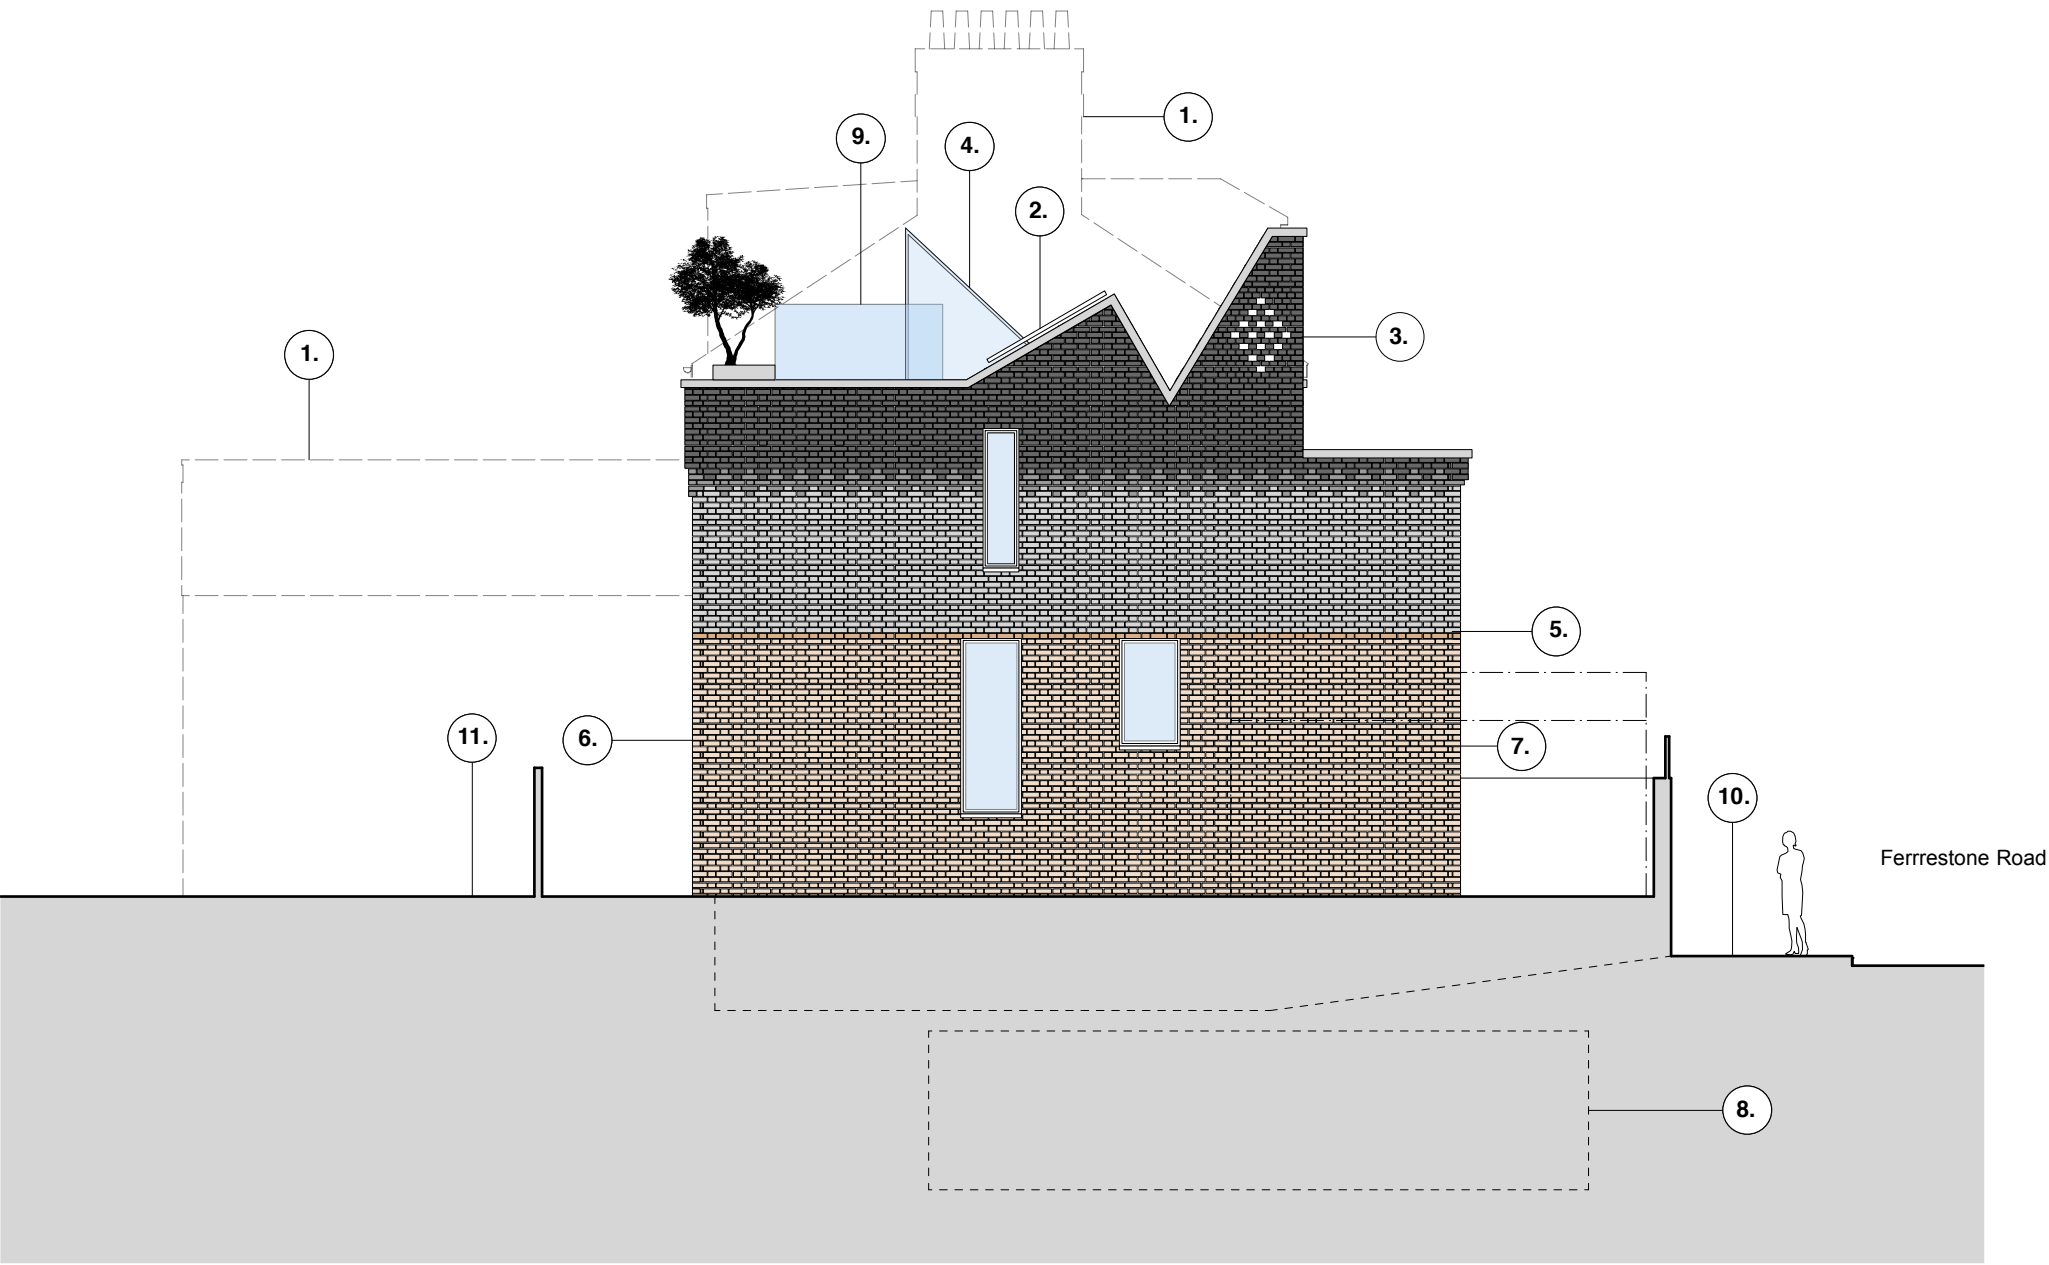

Proposed side elevation

Key:

- 1. Outline of no. 1 Ferrestone Road
- 2. Solar panels
- 3. Air source heat pump enclosure in brick
- 4. Low iron glazed external staircase enclosure
- 5. Shaped brick decorative banding
- 6. Red brick to match existing bricks on Ferrestone Road
- 7. Powder coated aluminium framed glazing with obscured glass
- 8. Outline of basement
- 9. Glass privacy screen
- 10. Pavement level to Ferrestone Road
- 11. Rear garden level to Church Lane

Revisions:

- A 05.07.2022 Amendments to party wall detail
- B 14.10.2022 Amendments to layout
- C 11.11.2022 Amendments to brickwork
- D 15.11.2022 Amendments to brickwork
- E 20.11.2022 Amendments to fenestration
- F 30.11.2022 General amendments
- G 07.12.2022 Minor amendment

For planning

FER 213	Proposed side elevation
Scale 1:100 @ A3	Garage site on Ferrestone Road N8 7BX
May 2022	

Appleton Weiner

19 Wallace Road London N1 2PG
Telephone 020 7253 8387

ALL DIMENSIONS TO BE CHECKED ON SITE.
DISCREPANCIES TO BE REFERRED TO APPLETON WEINER.
DO NOT SCALE OFF THIS DRAWING.
ALL DRAWINGS RETAIN APPLETON WEINER COPYRIGHT ©

