


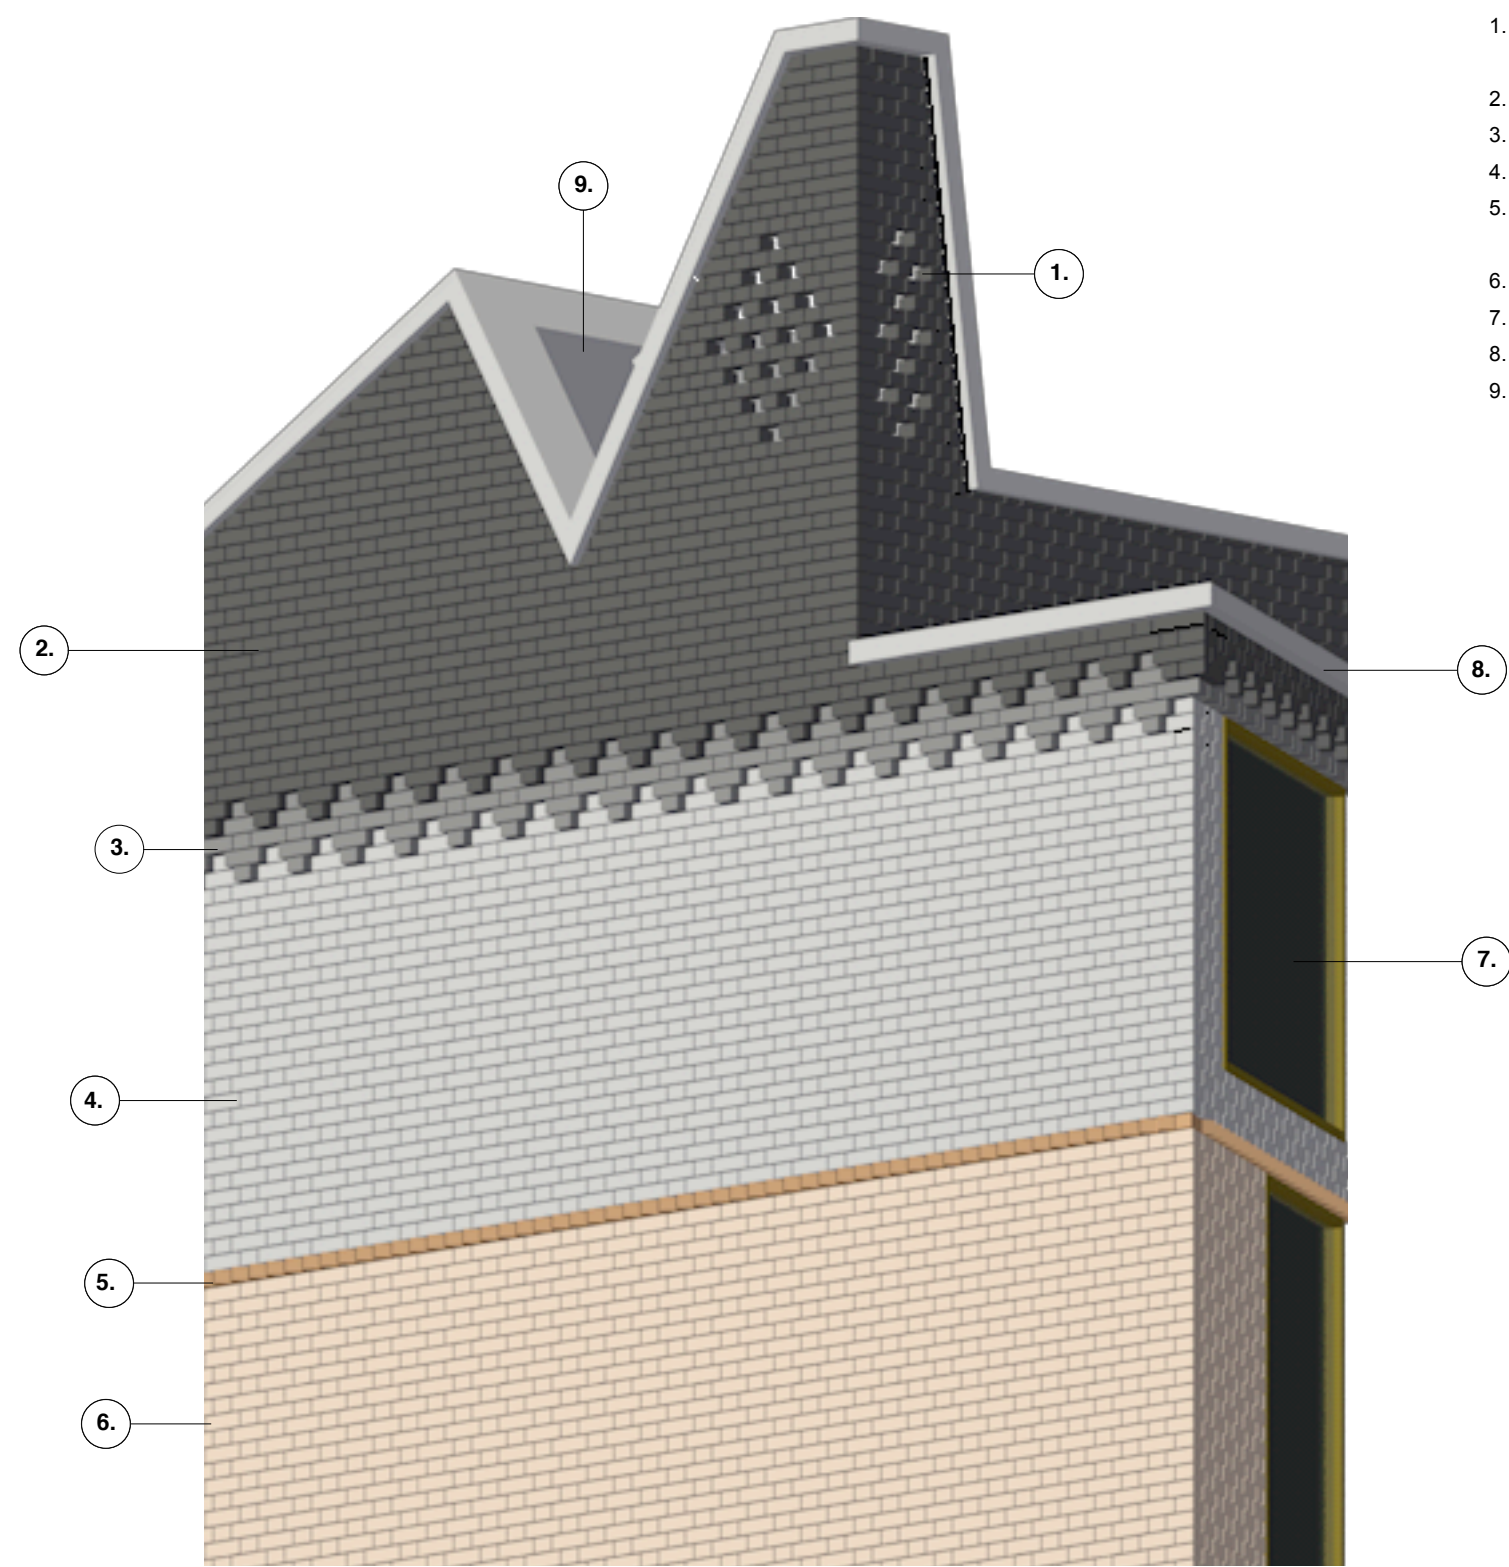

- Key:
- 1. Air source heat pump enclosure in brick. Diamond shaped openings in reference to existing brick pattern to end elevation of no. 1 Ferrestone Road
 - 2. Slate grey brick
 - 3. Mid-grey brick
 - 4. Light grey brick
 - 5. Shaped brick decorative banding in reference to existing brick detailing to end elevation of no. 1 Ferrestone Road
 - 6. Red brick to match existing bricks on Ferrestone Road
 - 7. Powder coated aluminium framed glazing with obscured glass
 - 8. Cast concrete coping
 - 9. Roof light

Part view of side elevation

For planning	
FER 216	Brick detail perspective
NTS @ A3	
November 2022	Garage site on Ferrestone Road N8 7BX

Appleton Weiner

19 Wallace Road London N1 2PG

Telephone 020 7253 8387

ALL DIMENSIONS TO BE CHECKED ON SITE.
DISCREPANCIES TO BE REFERRED TO APPLETON WEINER.

DO NOT SCALE OFF THIS DRAWING.
ALL DRAWINGS RETAIN APPLETON WEINER COPYRIGHT ©