
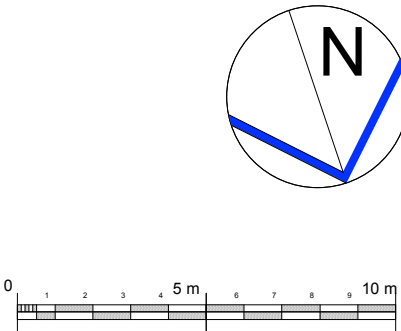
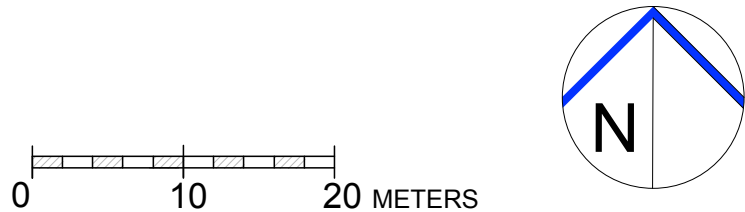


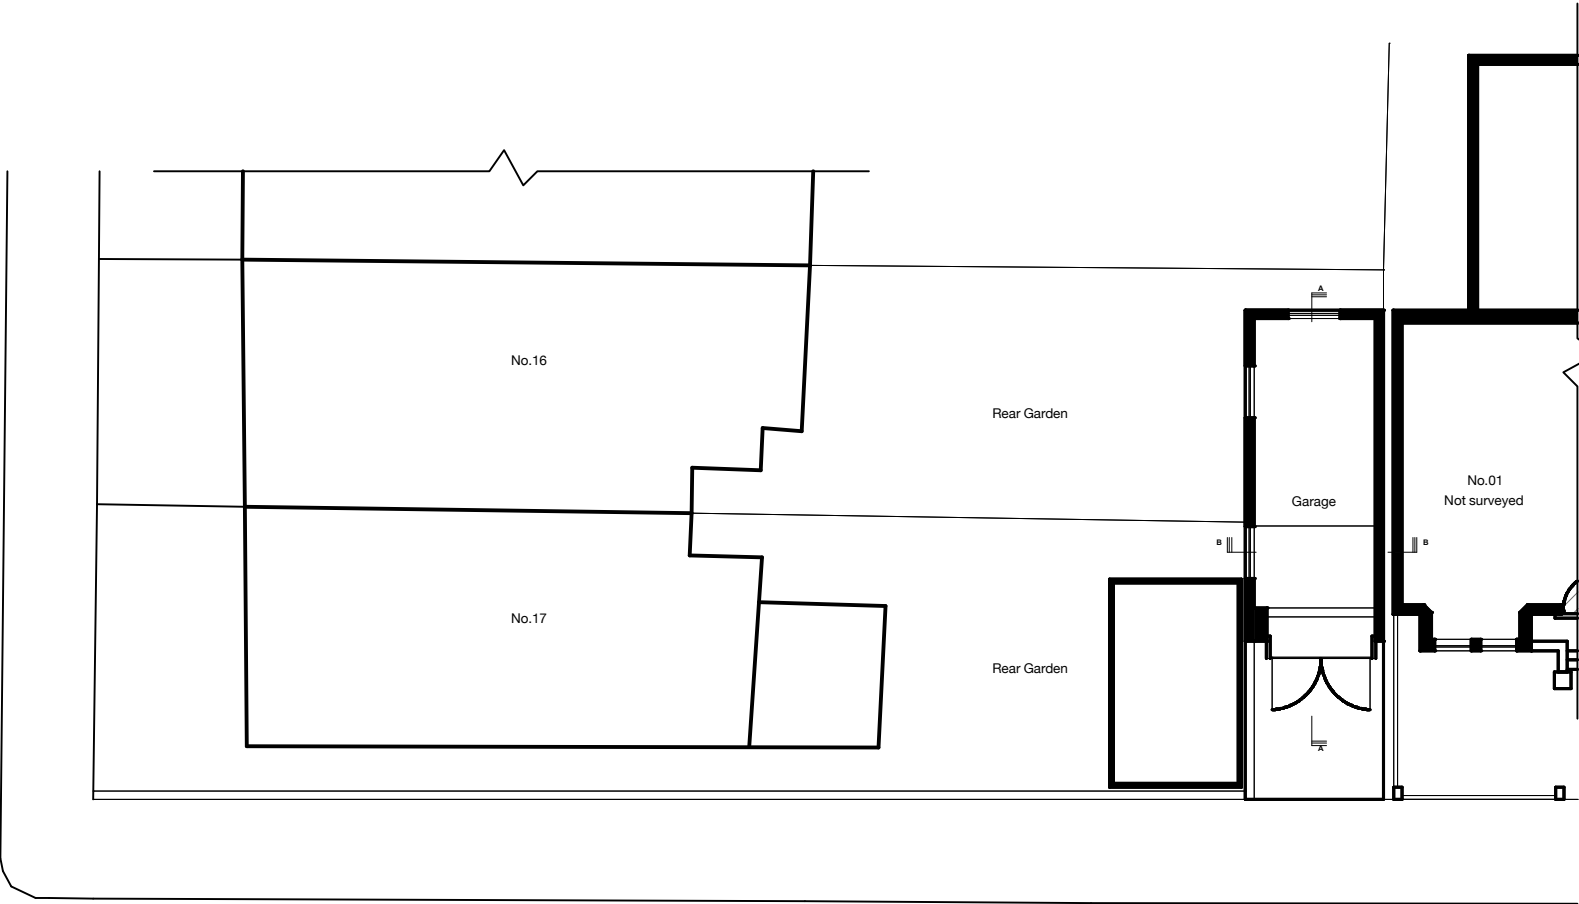

	SITE: Ferrestone road, London, N8 7BX	JOB TITLE: Single storey rear extension and Loft Conversion	DRAWING TITLE: EXISTING SITE LOCATION PLAN AND BLOCK PLAN	SCALE: 1:500@A3 1:200@A3	DATE: 24/02/22
				DRAWING No.: P9/001	Rev. A