




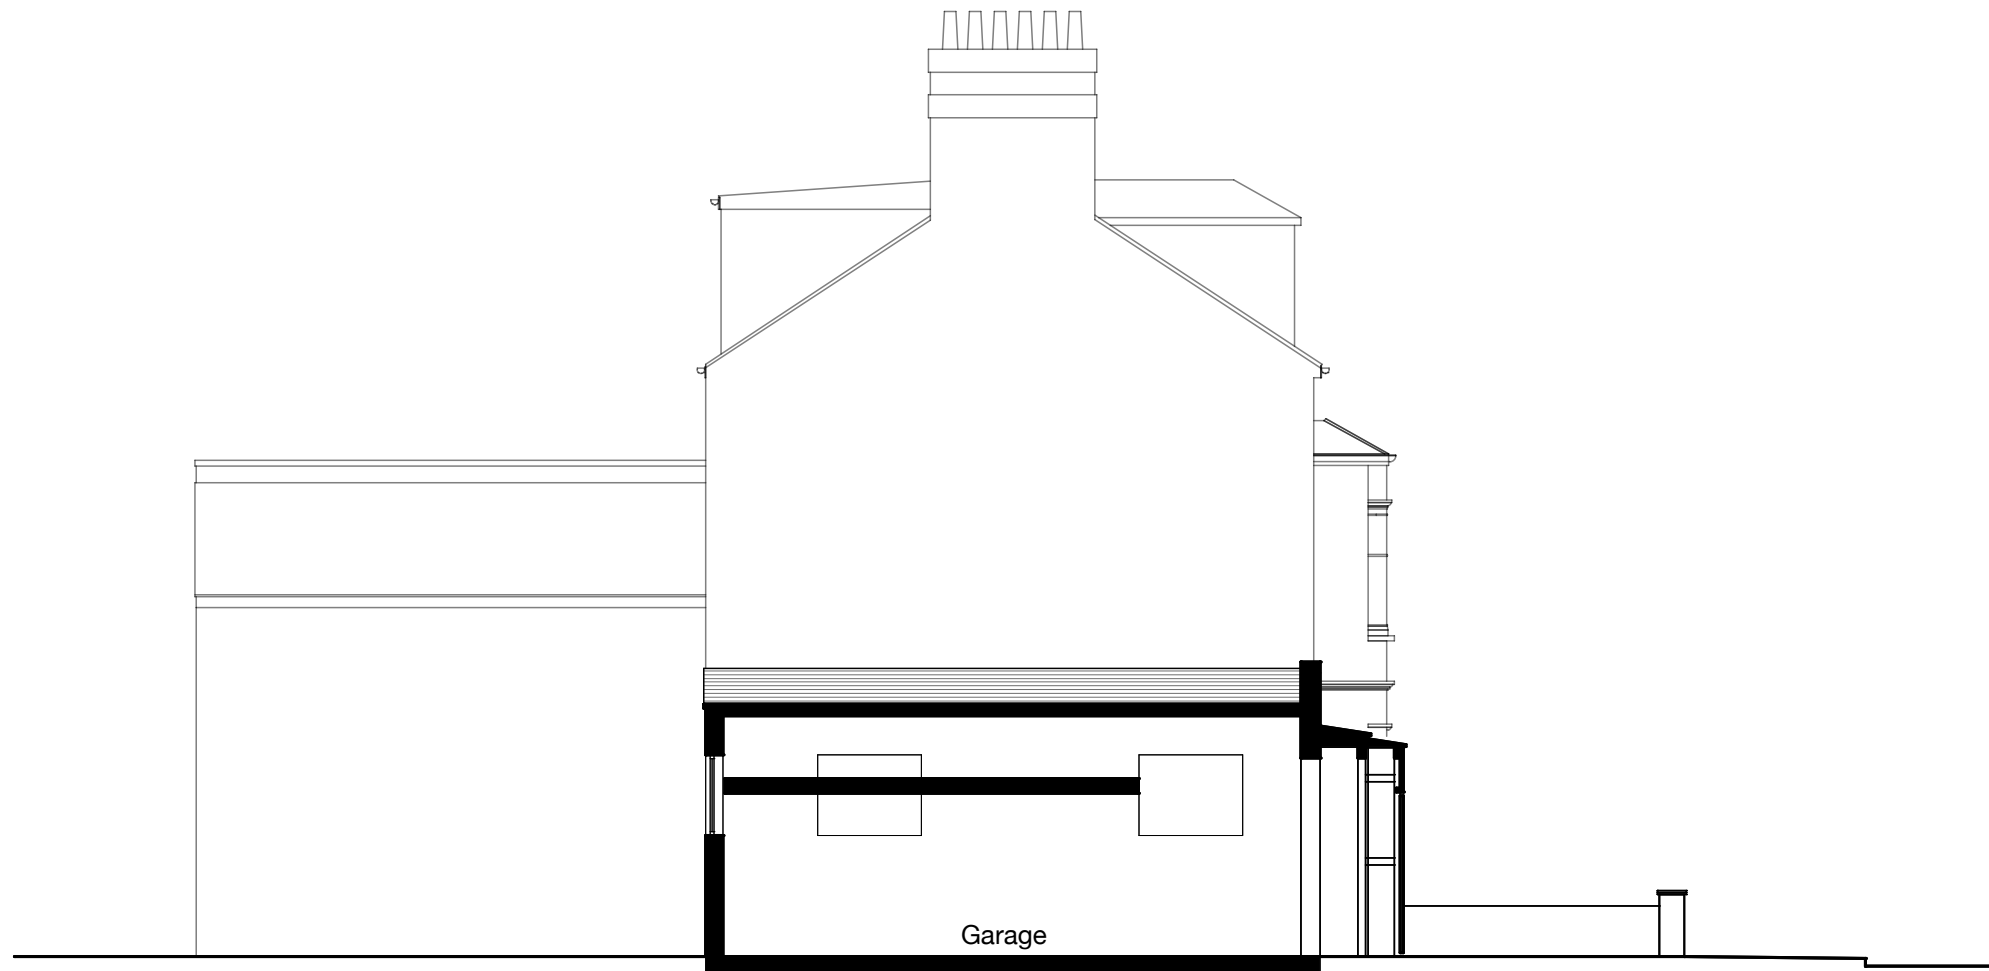

EXISTING SECTION A-A

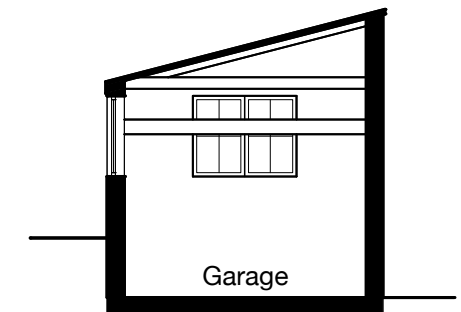

EXISTING SECTION B-B

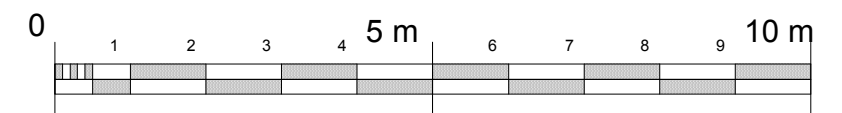

	SITE: Ferrestone road, London, N8 7BX	JOB TITLE: Single storey rear extension and Loft Conversion	DRAWING TITLE: EXISTING SECTIONS A-A AND B-B	SCALE: 1:100@A3	DATE: 24/02/22
				DRAWING No.: P9/003	Rev. A