

Pencil and Brick

6 Links Yard, 29a Spelman Street, E1 5LX
studio@pencilandbrick.co.uk

Client

Concealed for privacy

Site

4 Mount Pleasant Villas, Haringey, N4 4HD

Drawing Title

Existing and Proposed Section AA


Drawing No.	Date
100b-EX-PR-200	22/12/2022

Scale	Revision
1:100 @ A3	


Status

For Planning

Rev	Date	Detail
-----	------	--------

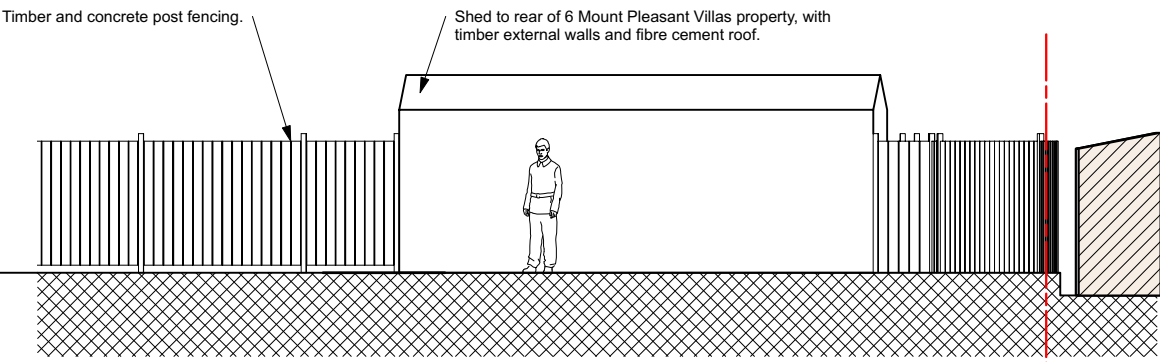

Existing Section AA

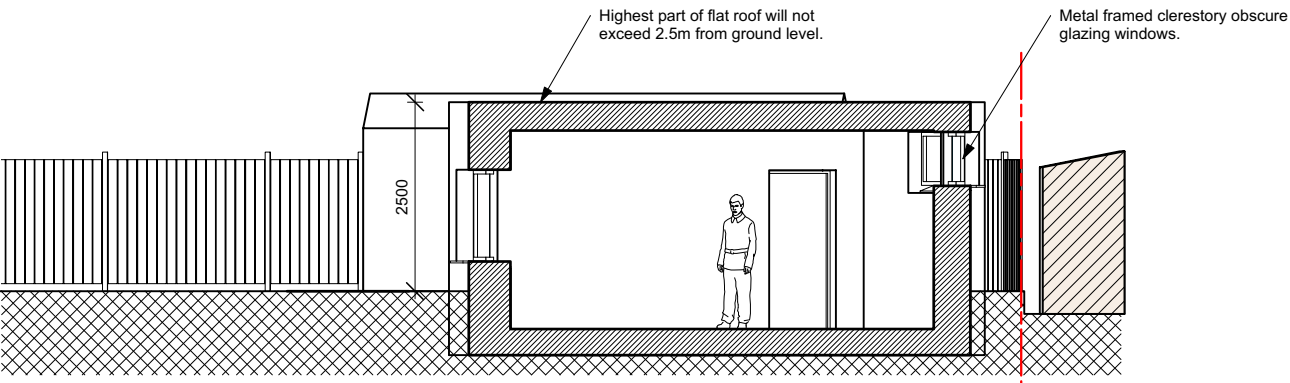

Proposed Section AA

Existing and Proposed Section AA

Scale 1:100 @A3



All dimensions in millimetres unless otherwise indicated. Drawing is issued for information purposes only. All dimensions to be verified on site prior to commencement of any work or the production of any shop drawing. All discrepancies to be reported to Pencil and Brick immediately. This drawing is to be read with all consultants drawings and any other related information.