



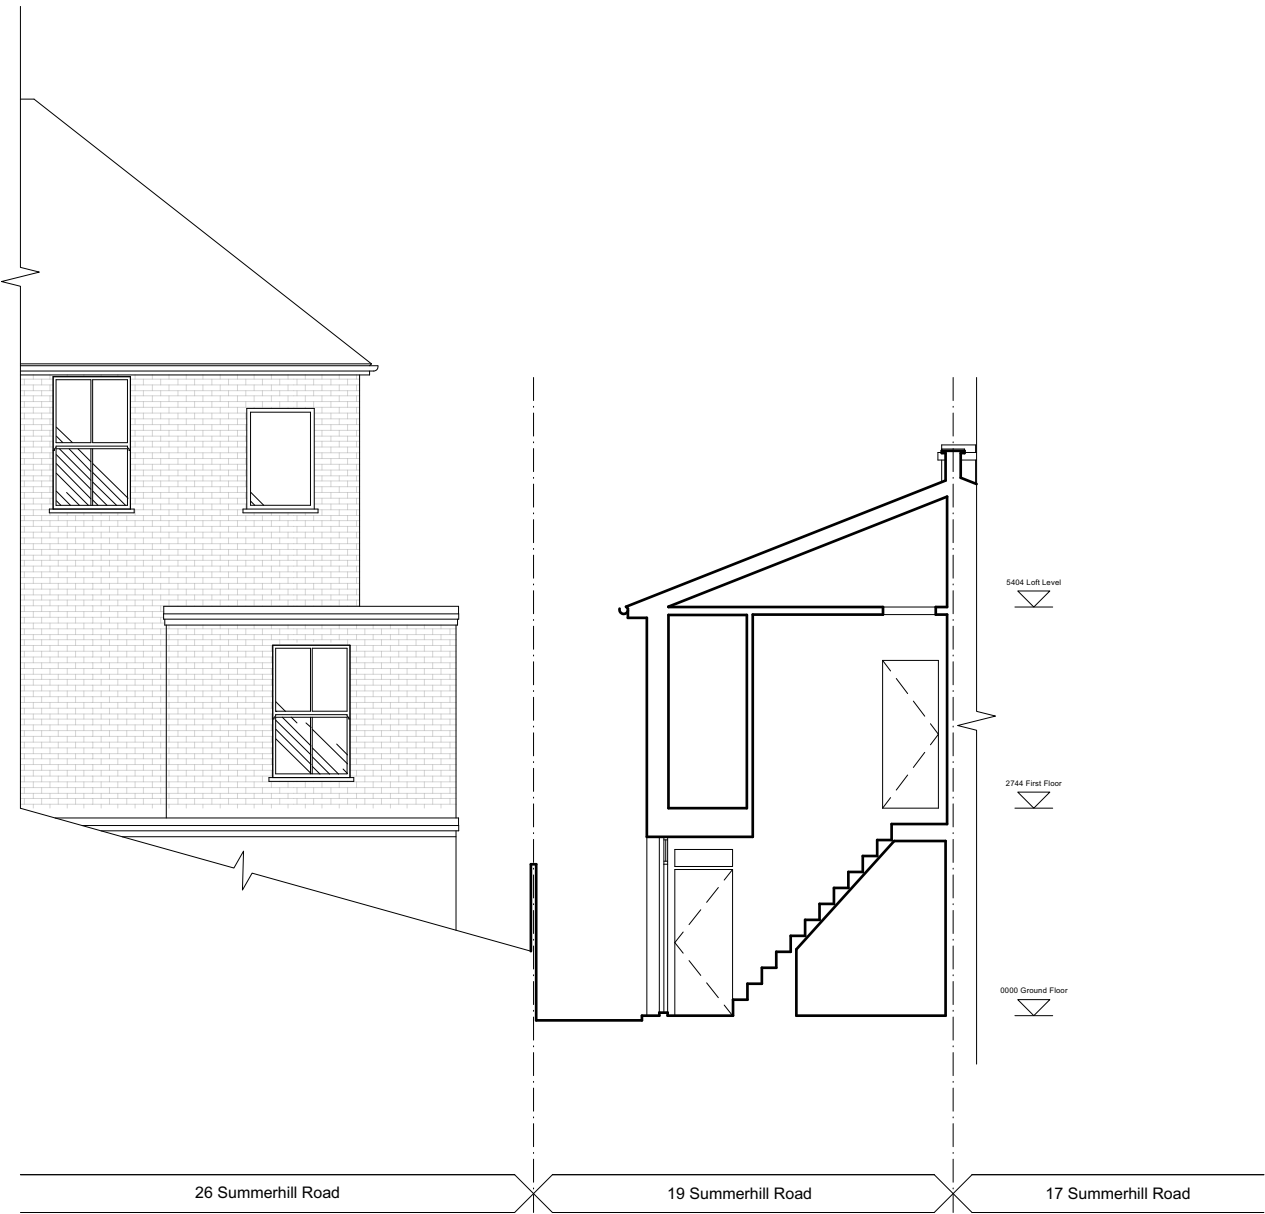

1 Existing Section B
Scale: 1:100

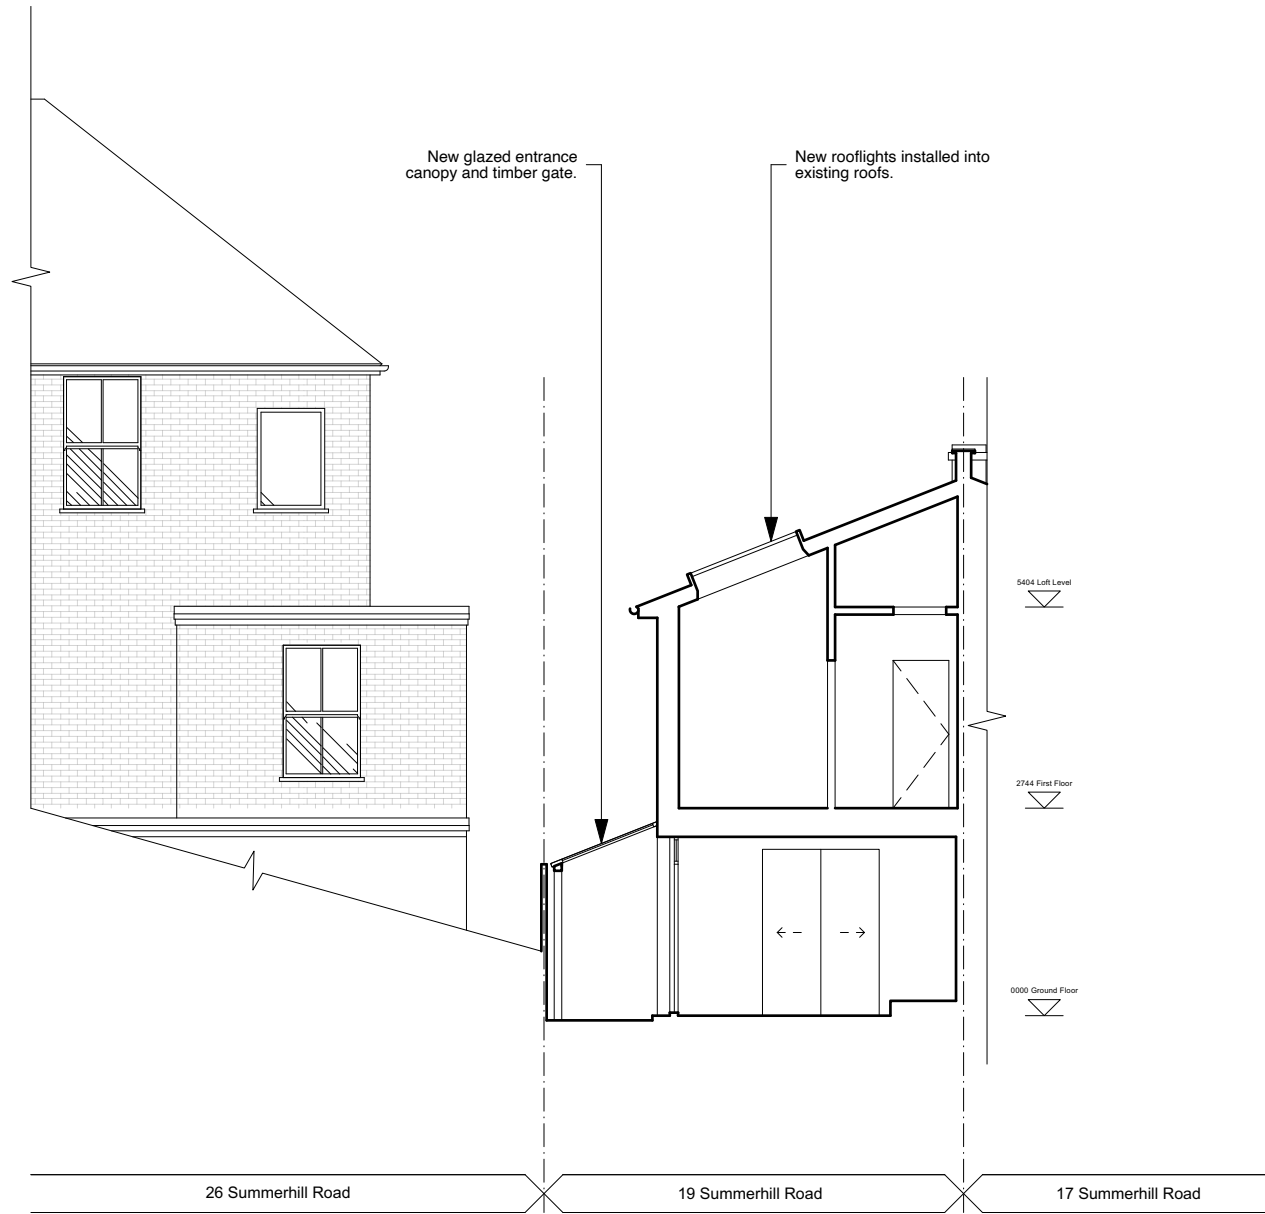

2 Proposed Section B
Scale: 1:100



KEY PLAN	NOTES		KEY	Operational & Maintenance Residual Risk Management (COM 2015)			OEB Architects Ltd Unit 51A Regent Studios 8 Andrews Road, E8 4QN office@oebarchitects.co.uk			TITLE Existing & Proposed Section B					
	Do not scale from these drawings. Figured dimensions only are to be used. This drawing is based in dimensional survey information provided by others. The architect cannot accept responsibility for the accuracy of this survey information. All critical dimensions are to be checked on site before work proceeds. If in doubt ask.			Existing: 1. Existing slate roof tiles 2. Existing brickwork 3. Existing painted render 4. Existing timber windows 5. Existing PVC windows 6. Existing corrugate roofing			Proposed: 7. Painted render 8. Painted timber windows 9. Painted timber doors 10. GRP or EPDM roofing 12. Render removed and brickwork repointed			PROJECT 19 Summerhill Road			JOB NUMBER 043	DRAWING NUMBER 0011	STAGE / REVISION 2
	All dimensions are shown in metric									STATUS PLANNING			SCALE @A1 1:100		
	All drawings are to be read in conjunction with all other relevant consultants and / or specialists drawings or documents. Inconsistencies, errors and omissions found within or between OEB Architects Ltd. documents (and also in relation to other consultants/specialists documents) are to be notified immediately to OEB Architects Ltd.			Existing and new structure shown indicatively unless specified. Please see Structural Engineers' Drawings for accurate sizing and location.			12. Render removed and brickwork repointed			CLIENT Kristina & Cosmo Collini			ISSUE DATE 02/02/22	DRAWN BY GG	CHECKED BY DE