



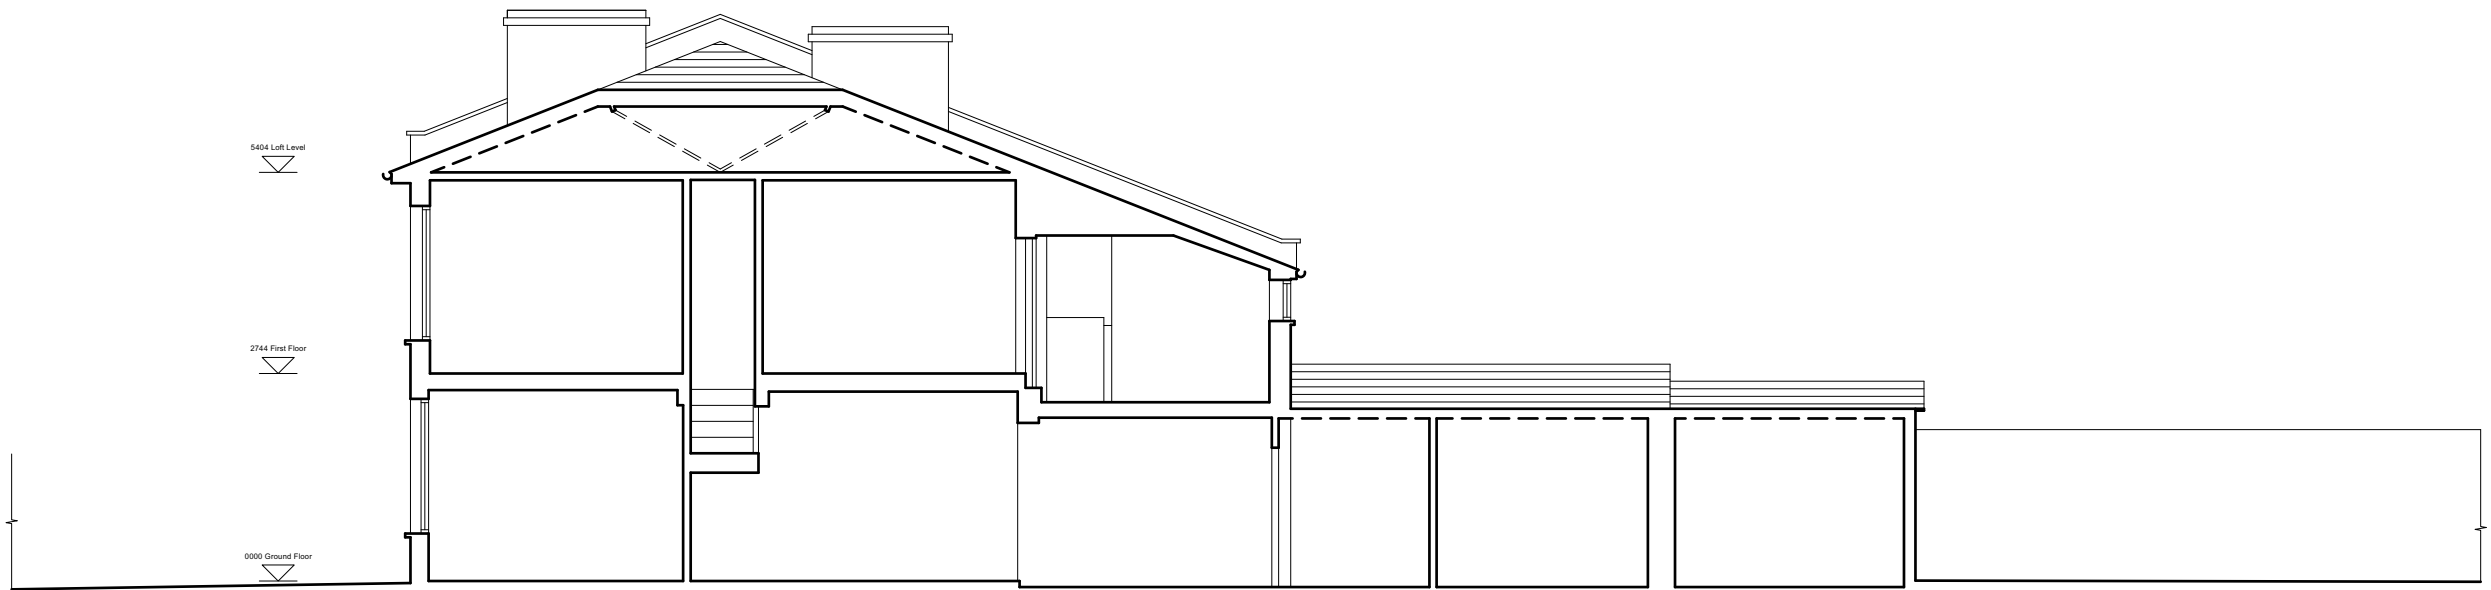

1 Existing Section A
Scale: 1:100

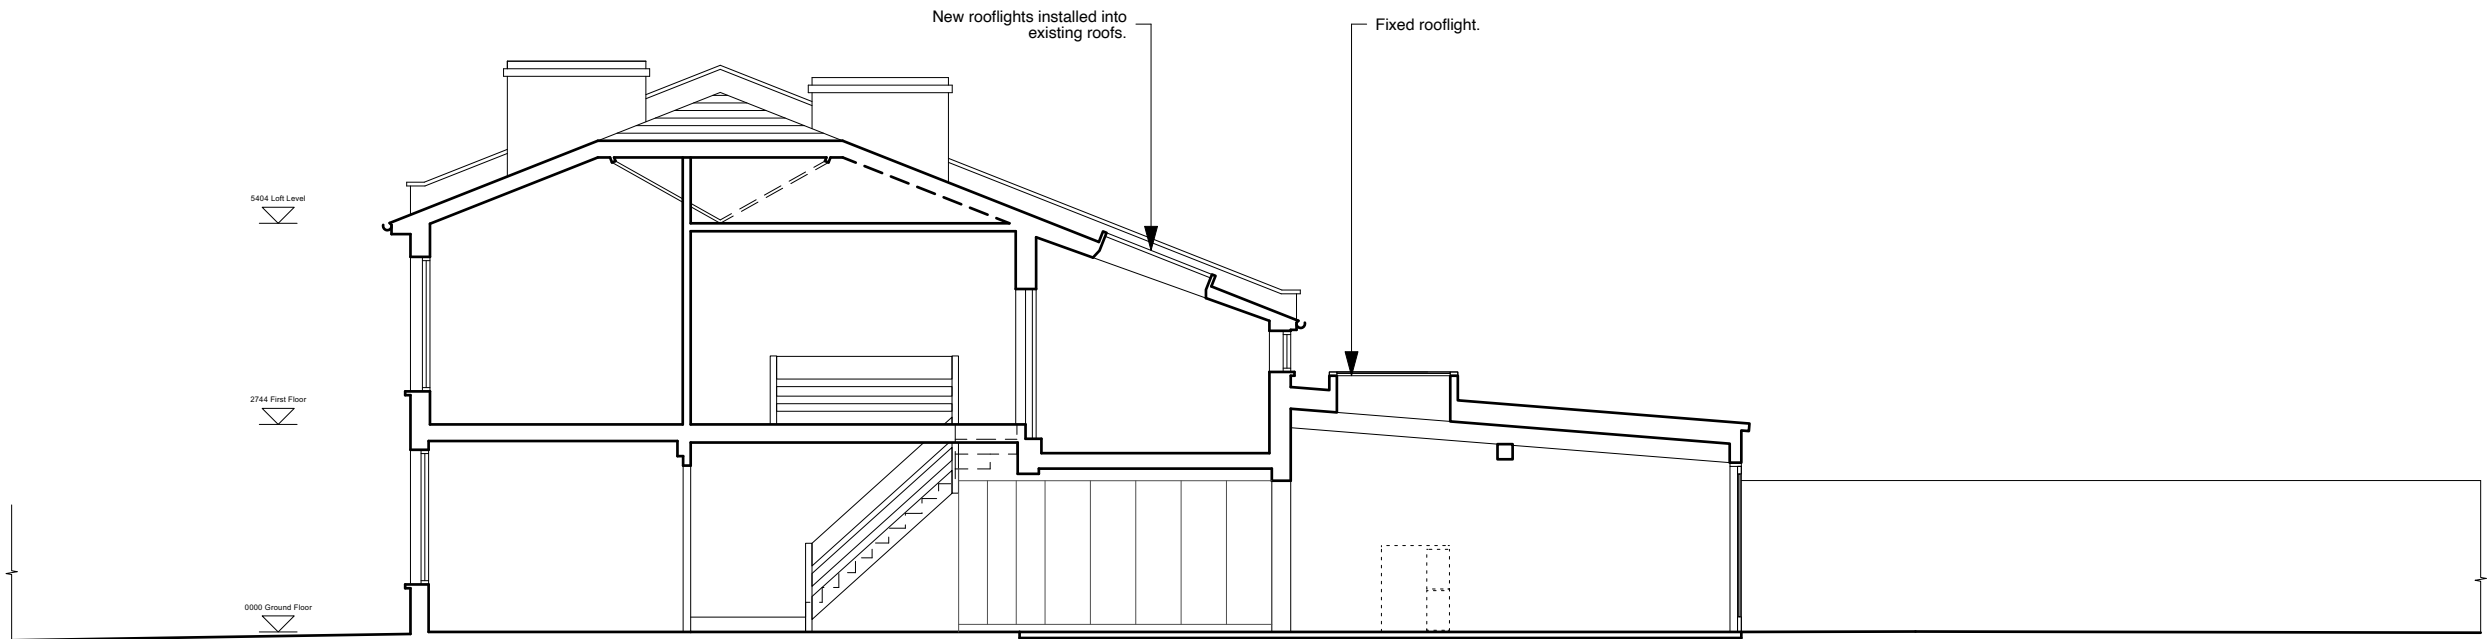

2 Proposed Section A
Scale: 1:100



KEY PLAN		NOTES	
----------	--	-------	--	--	