



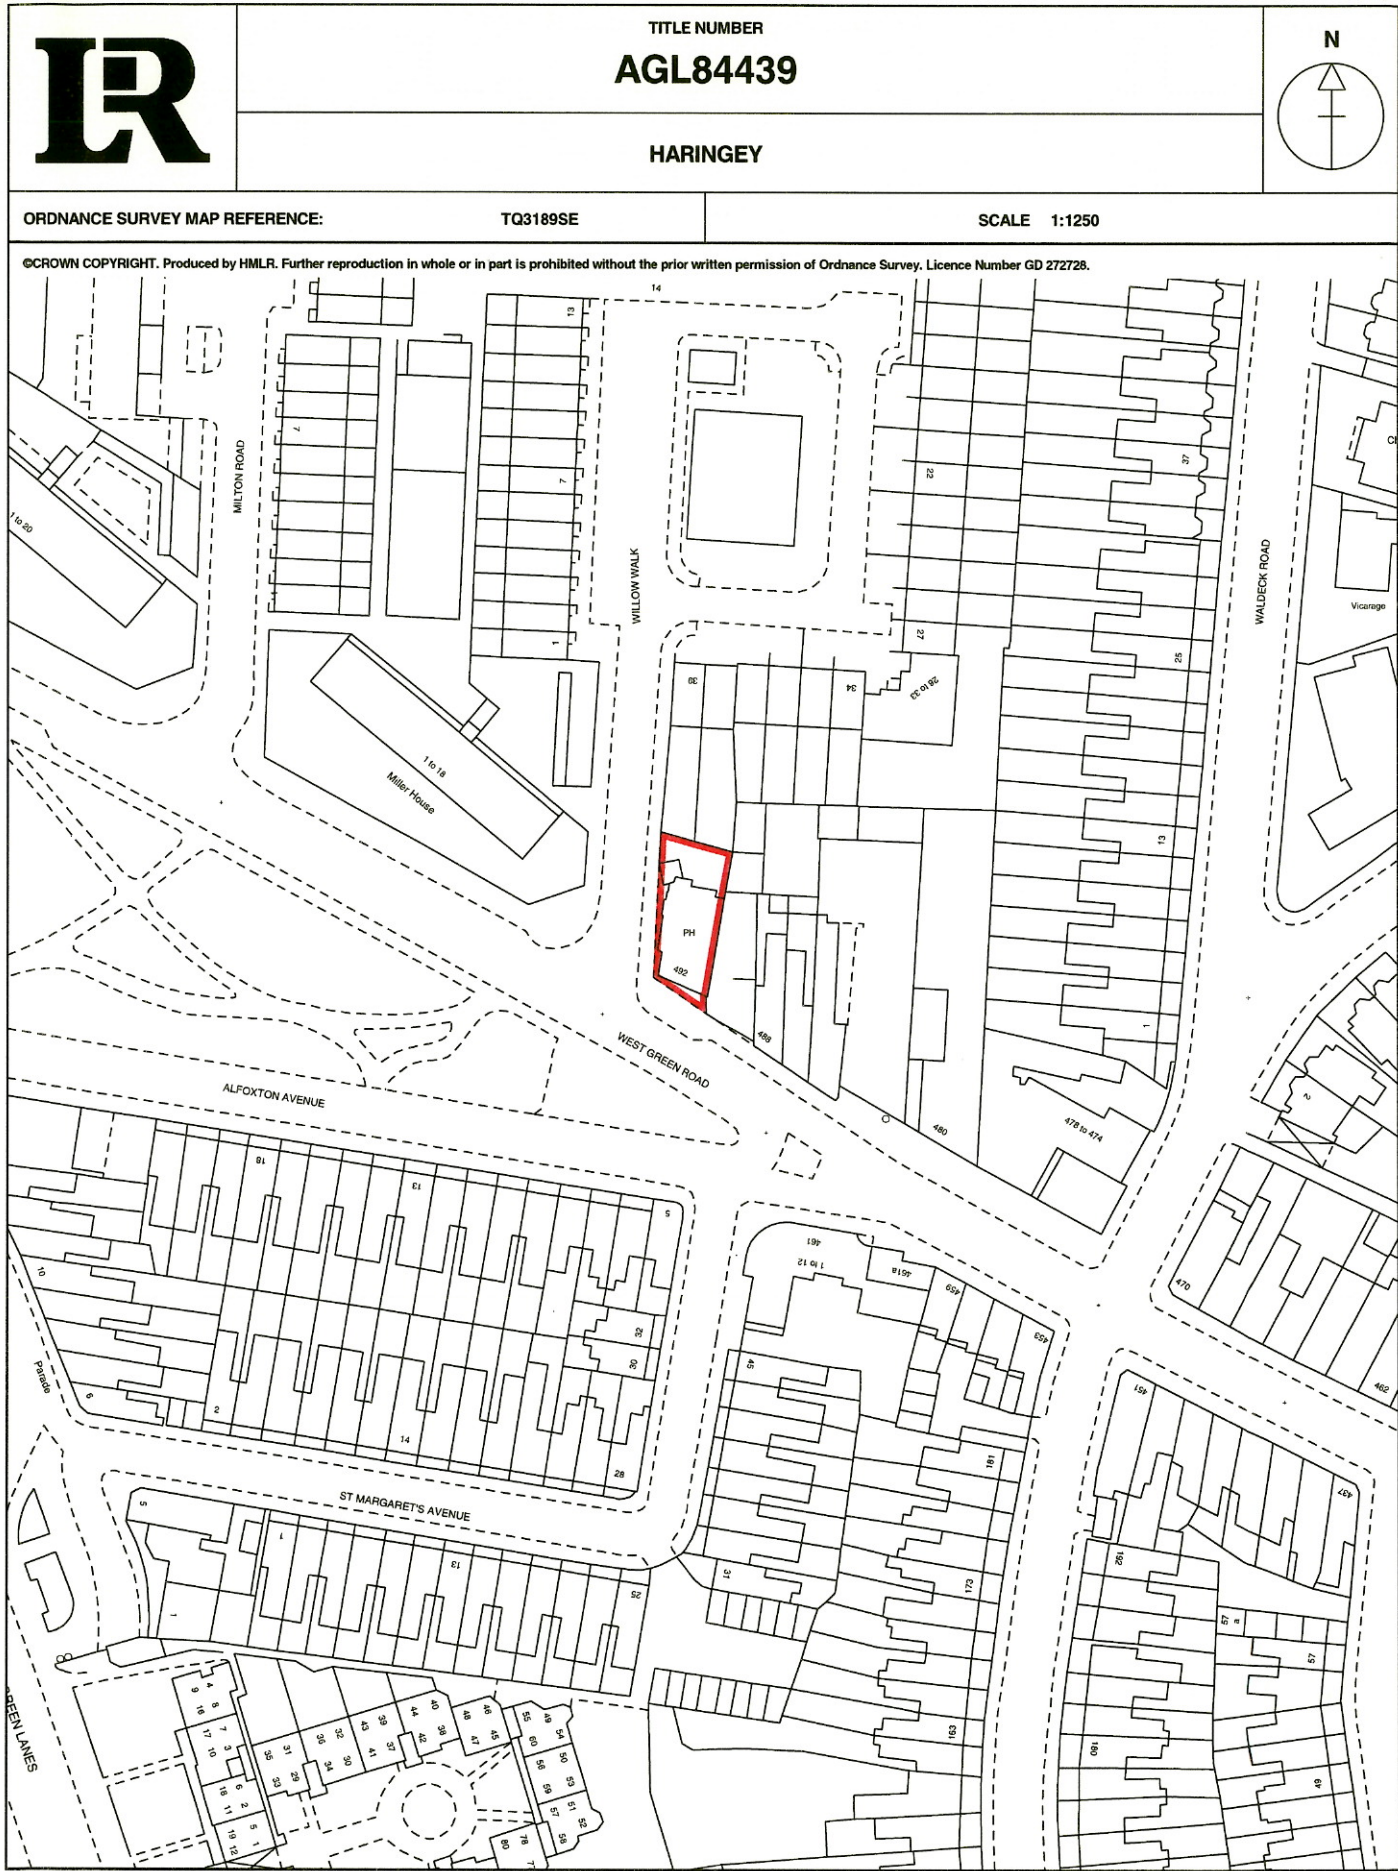

This OFFICE COPY shows the state of the title plan on 18 April 2001 and is admissible in evidence to the same extent as the original. This office copy of the title plan may be subject to minor distortions in scale. Issued on 20 April 2001 by the Swansea District Land Registry.



Location Map
Scale 1:1250

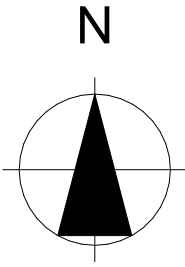

Block Plan
Scale 1:500

BUILDING CONTROL DRAWING

Architects & Design Consultants
Members of The Royal Institute of the Architects of Ireland



HANLEY TAITE
DESIGN PARTNERSHIP

Irish Office:
Virginia Shopping Centre, Virginia, Co.Cavan
+353 498548436
mail@hanleytaite.com

UK Office:
Proctor Way, Luton, LU29PE
+353 87 2264116
mail@hanleytaite.com

www.hanleytaite.com search for hanleytaite
e: mail@hanleytaite.com

CLIENT: JKL PROPERTIES LTD			
PROJECT: EXTENSION TO BUILDING			
LOCATION: 492 WEST GREEN ROAD, HARINGEY, N15 3DA			
DRAWING TITLE: LOCATION MAP AND BLOCK PLAN			
DATE: MAY 2022	SCALE: AS SHOWN @ A2		
DESIGNED: KM	DRAWN: KM	DWG. NO.: 2078-500	REVISION: -