


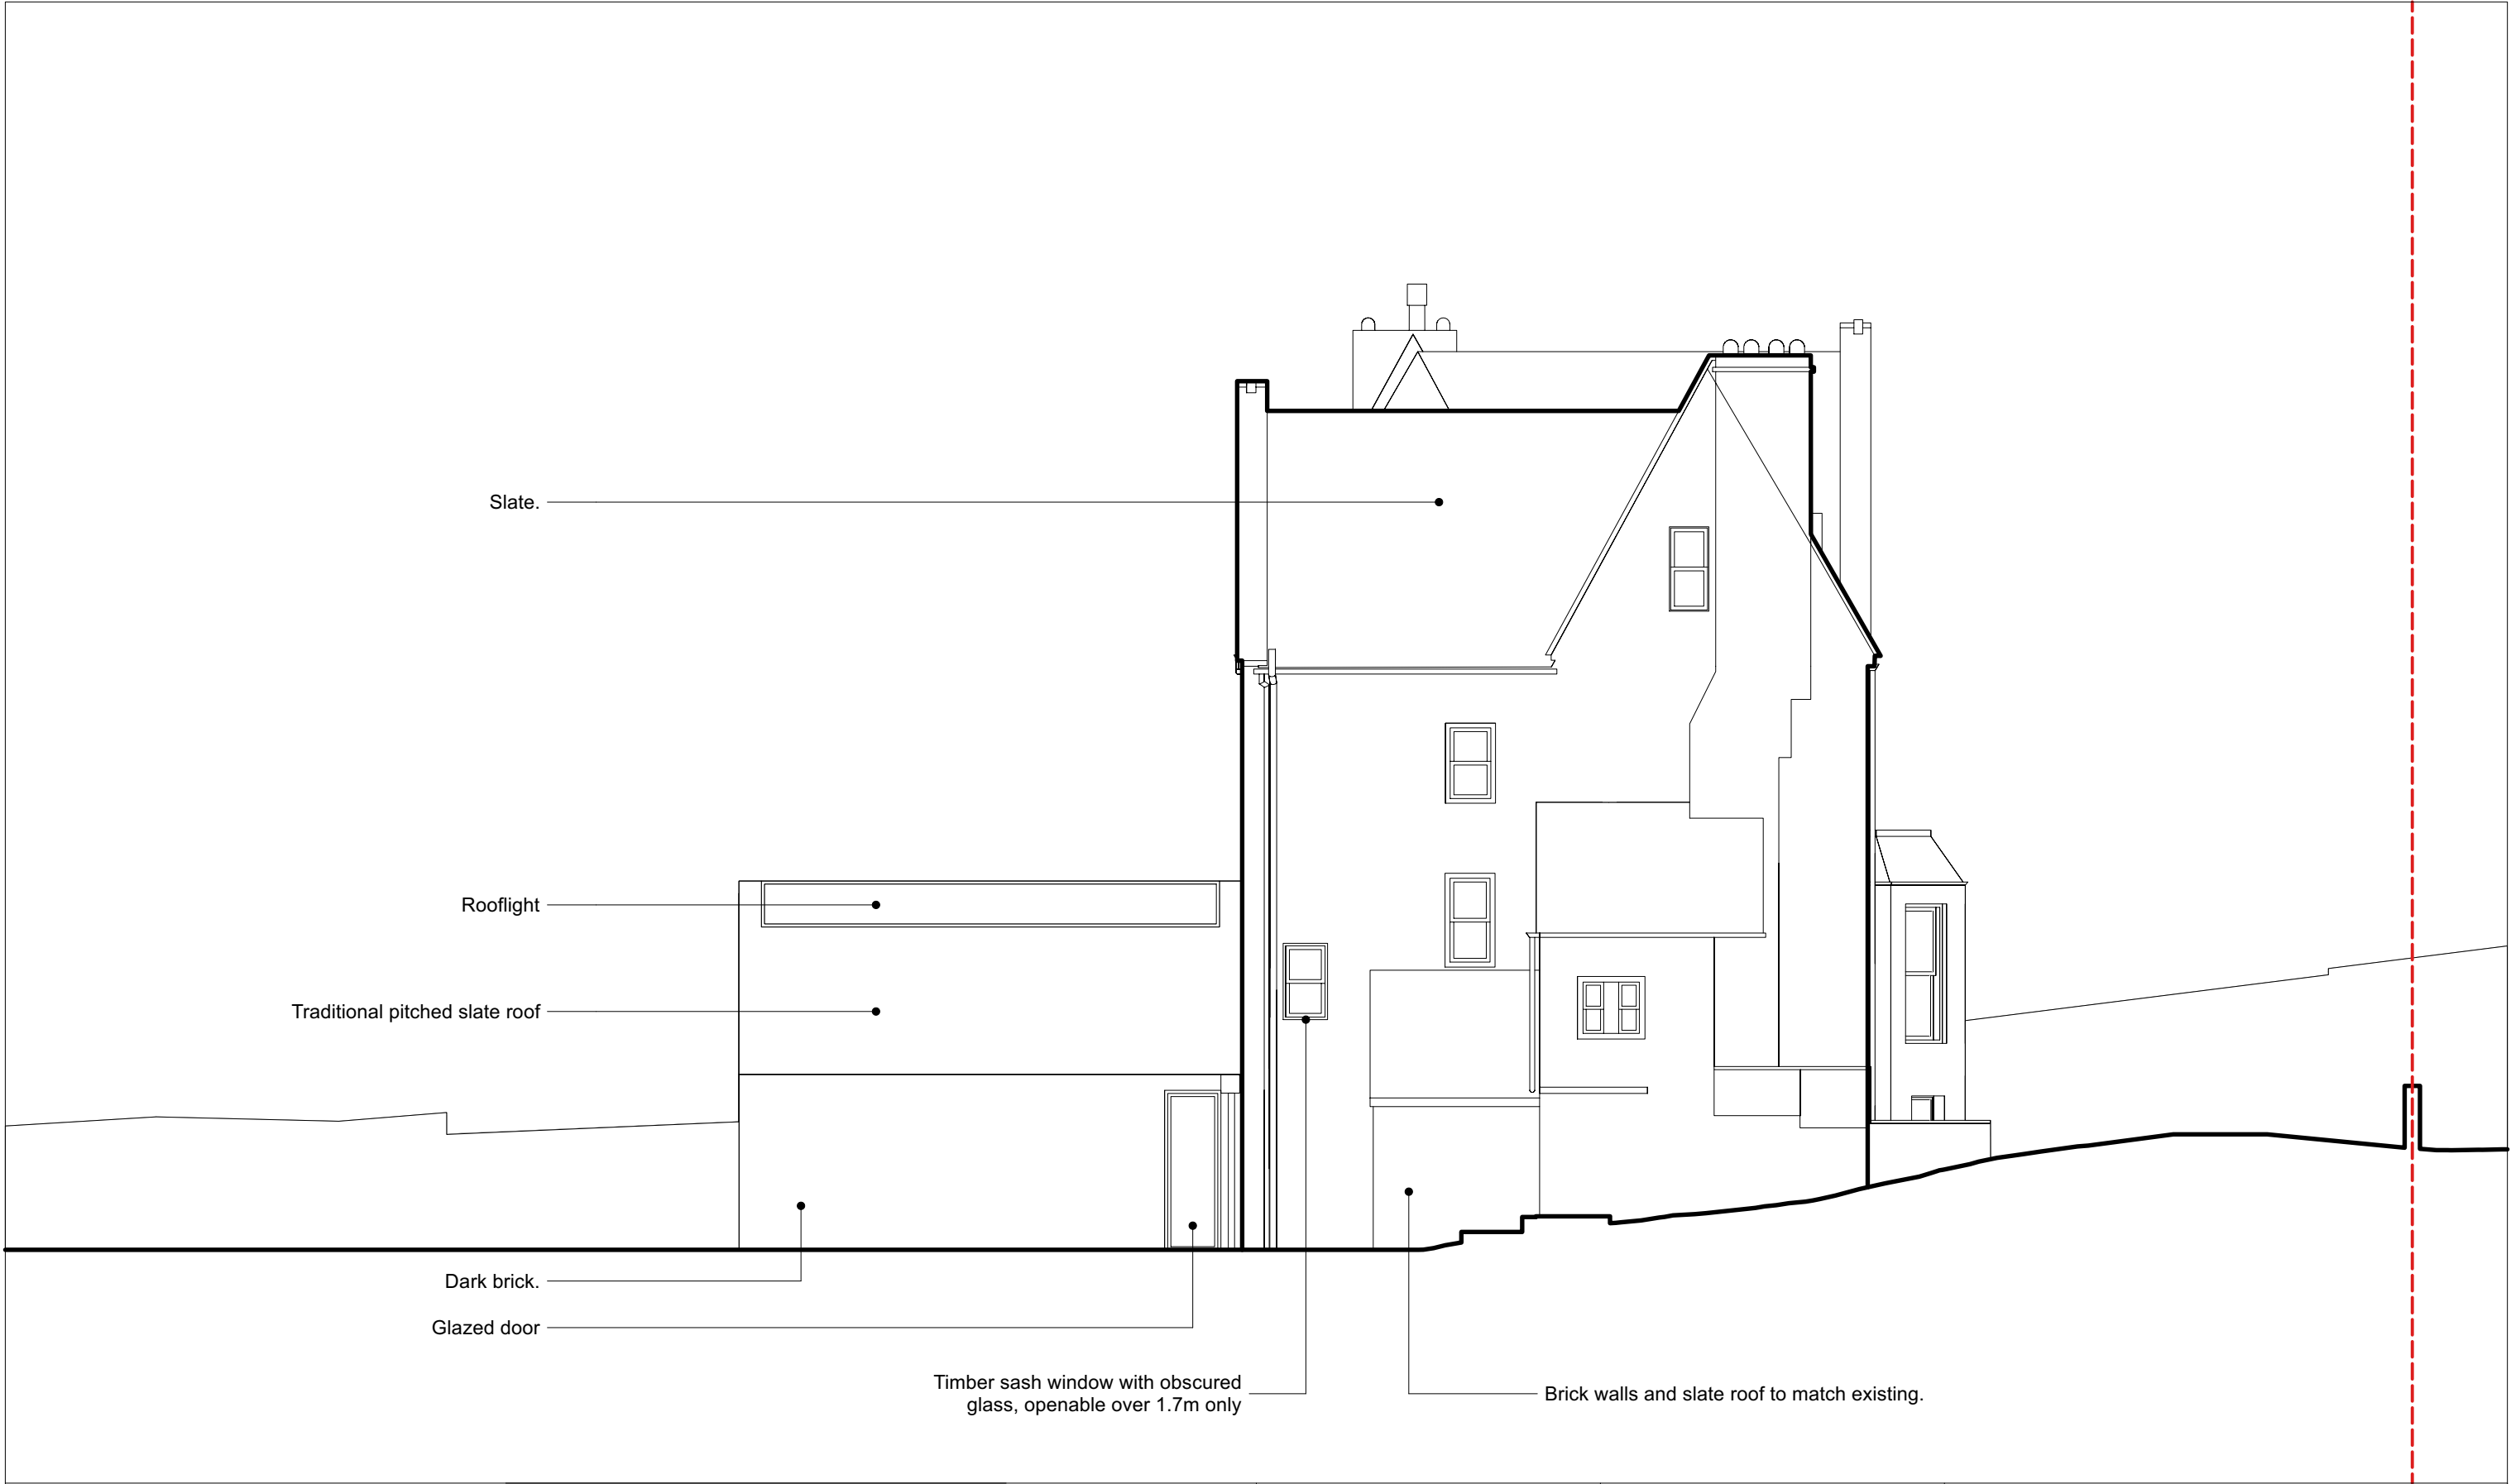

revisions P1			Mulroy 020 4530 9400 www.mulroyarchitects.com	project 8 Crescent Road, London, N8 8AT		
				for Jacqueline Powell and Jamil Farooqi		
				title Side Elevation - Proposed		
				status RIBA Stage 3		
scale 1:100		size A3	drawing number 22049-3-132		P1	