



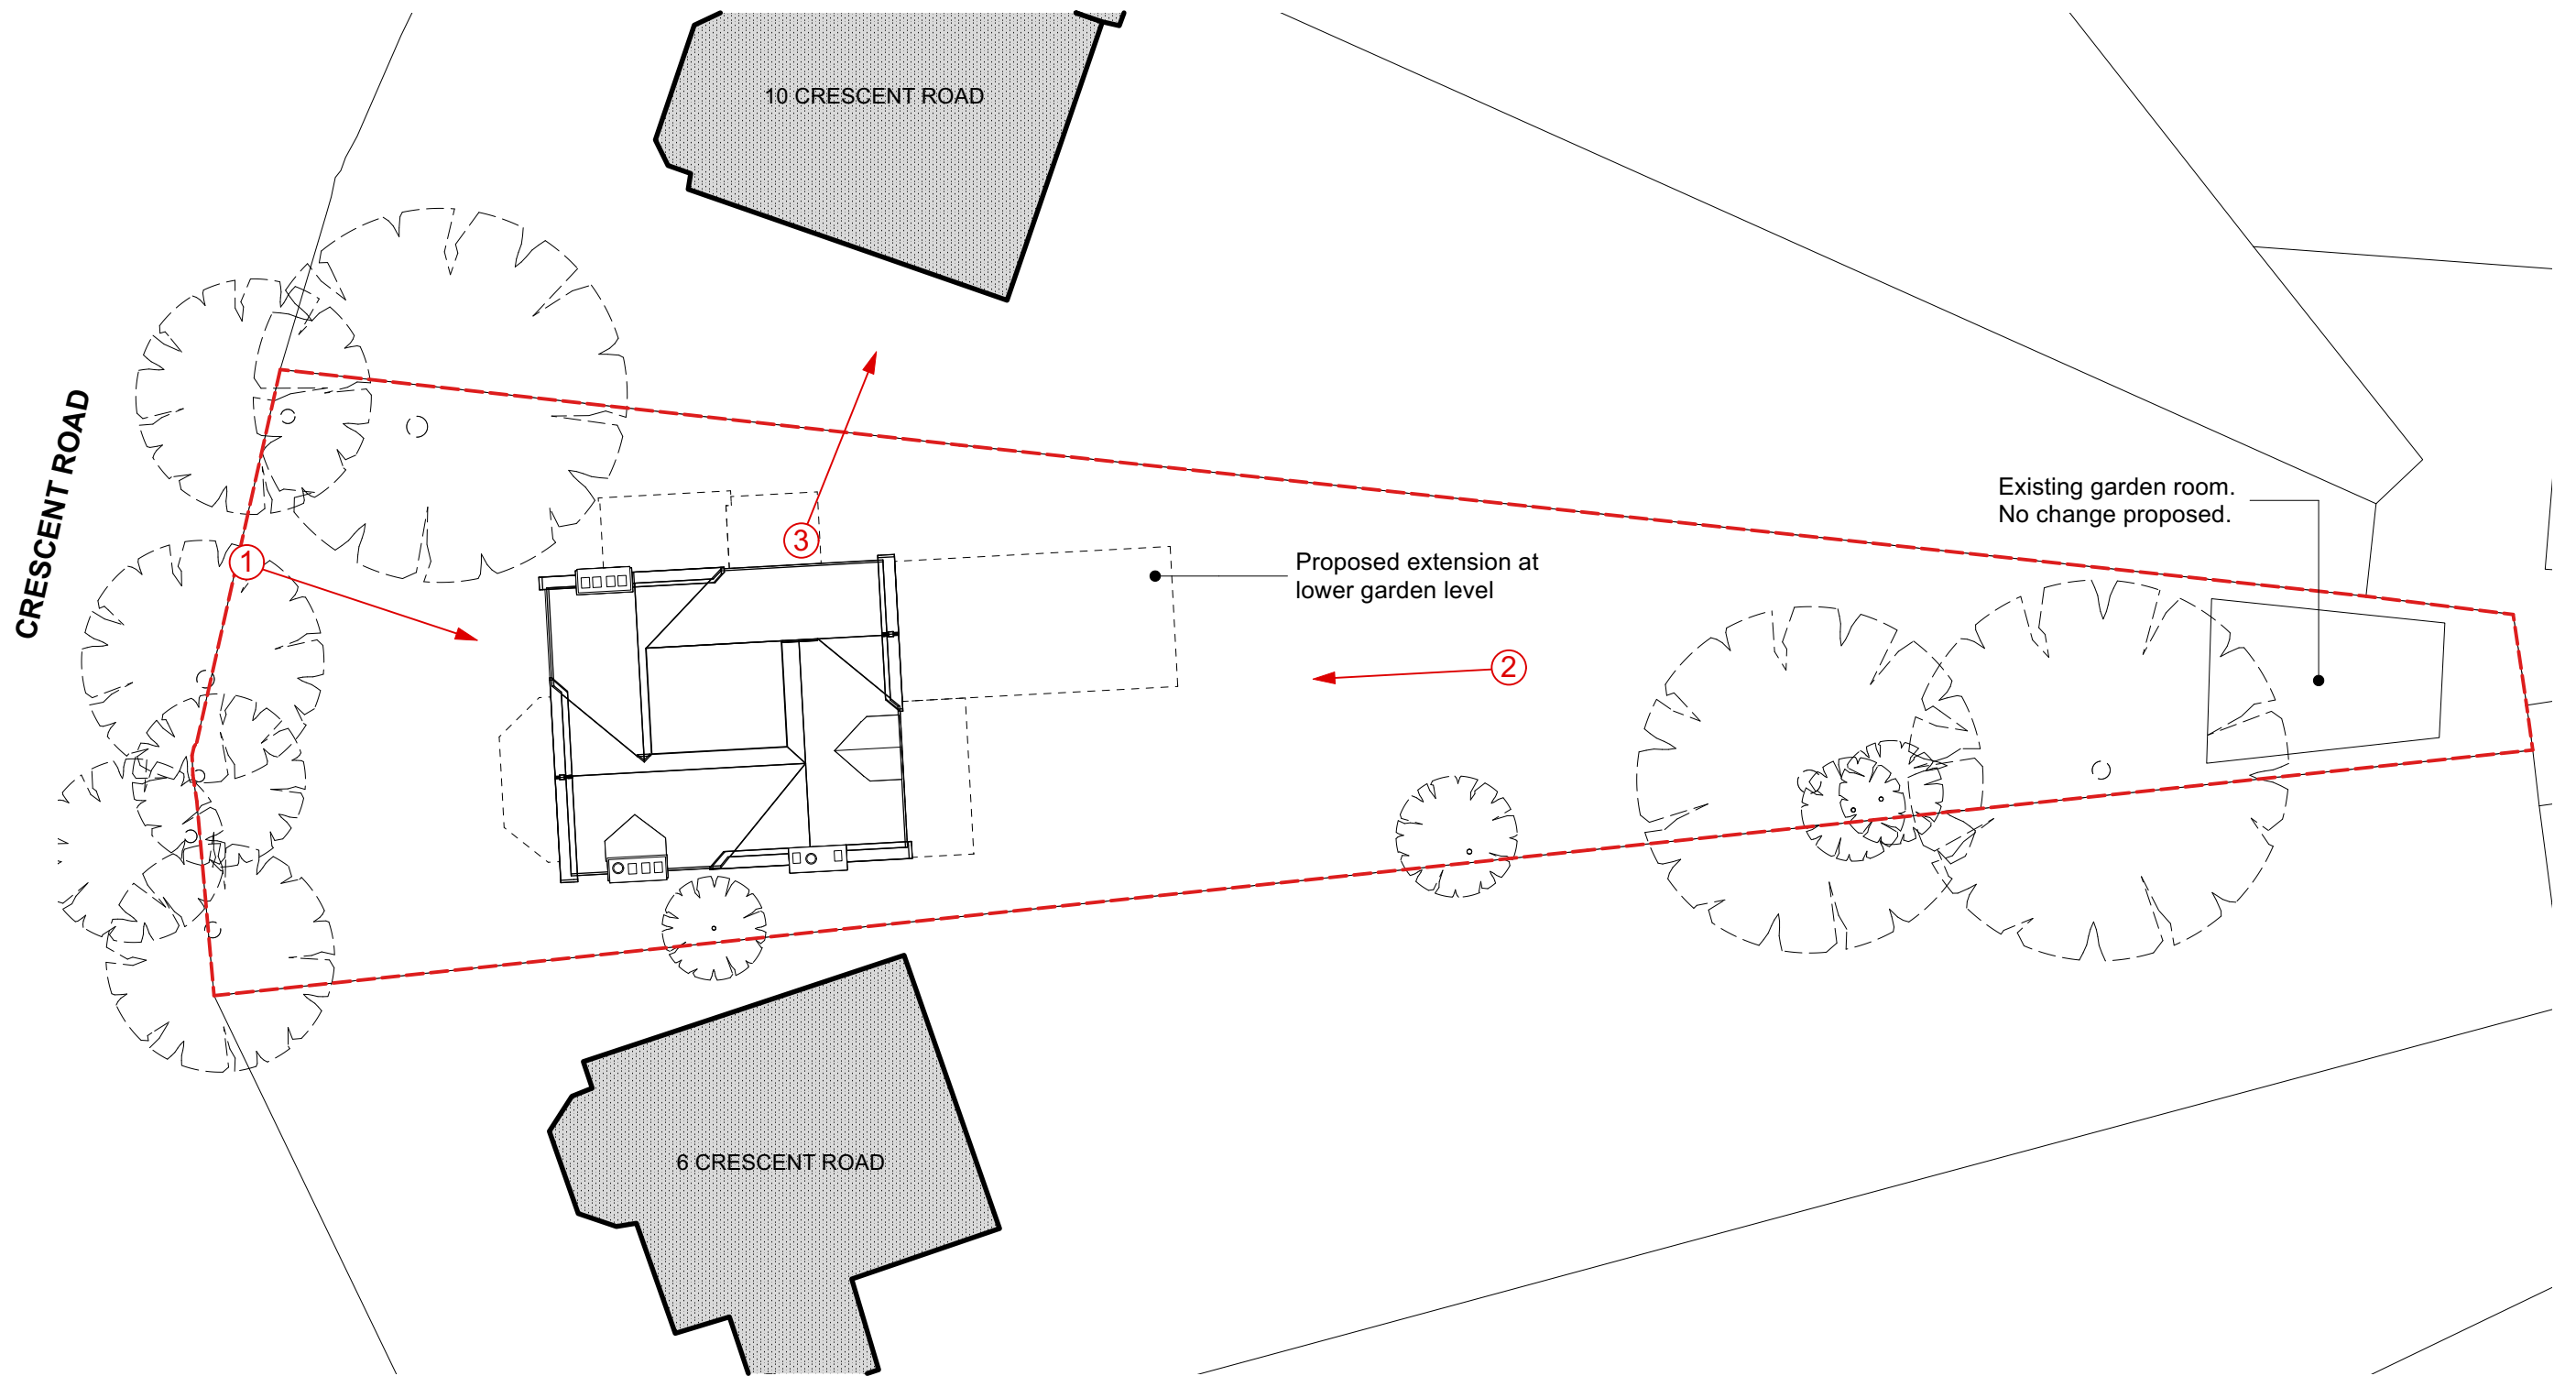

**BLOCK PLAN (1 : 200)**

revisions  
P1

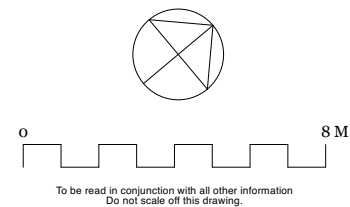

**Mulroy**

020 4530 9400  
www.mulroyarchitects.com

project 8 Crescent Road, London, N8 8AT  
for Jacqueline Powell and Jamil Farooqi  
title Block Plan

status RIBA Stage 3

|                |            |                               |    |
|----------------|------------|-------------------------------|----|
| scale<br>1:200 | size<br>A3 | drawing number<br>22049-3-002 | P1 |
|----------------|------------|-------------------------------|----|